SURVEY PLAT

FOR

THE UTAH DEPARTMENT OF TRANSPORTATION
PROJECT No.
STP-1544(1)5
ARCADIA ROAD
RECONSTRUCTION.

CROSS REFERENCE INDEX SHEET

SHEET 2 OF 6

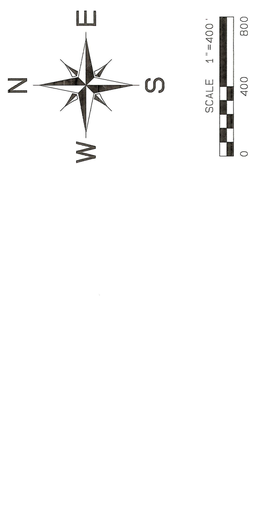

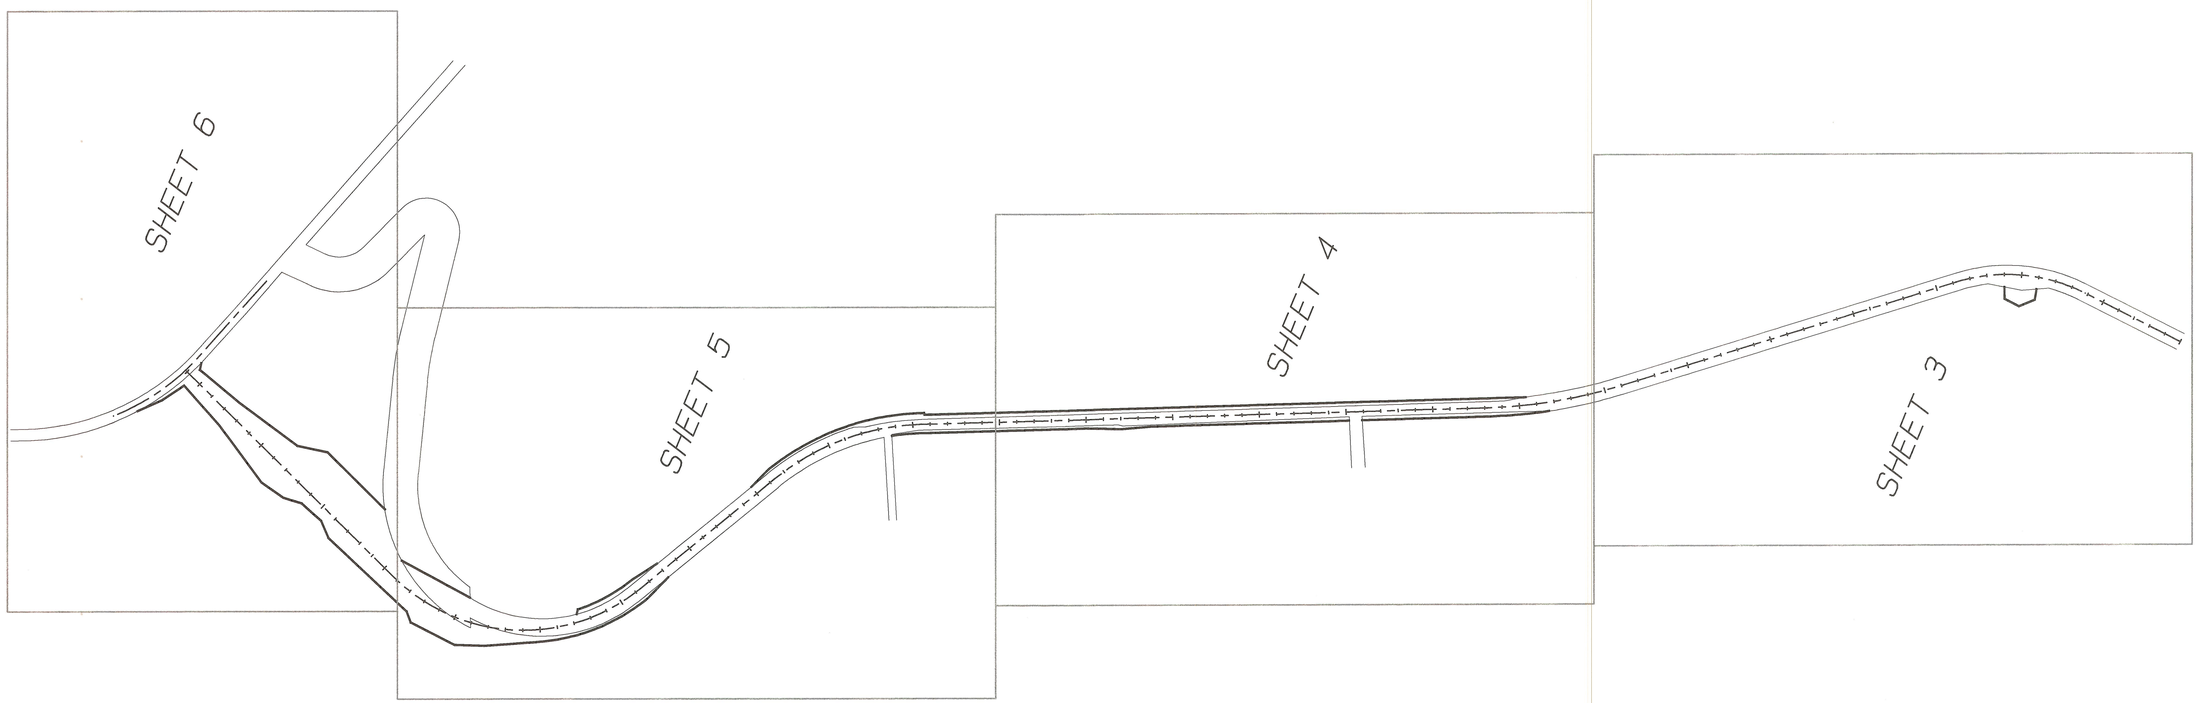

County Surveyor File # 1968 2 of 6

REGISTERED SURVEYORS CORP.
61 EAST 300 NORTH, P.O. BOX 564, DUCHESNE, UTAH 84021
(435) 738-2718

DATE RESEARCHED: N/A	RESEARCHED BY: N/A	PROJECT No.: 05018
DATE SURVEYED: JUNE 2005 - NOVEMBER 2007	SURVEYED BY: D. PEATROSS	SHEET: 2 OF: 6
DATE DRAFTED: JANUARY 2008	DRAFTED BY: D. PEATROSS	DATE PLOTTED: 2/29/08

DRAWING NUMBER 1968 2 of 6
SAFCO PRODUCTS • NEW HOPE, MINNESOTA REORDER BY PART NUMBER 6053
DRAWING NUMBER
SAFCO PRODUCTS • NEW HOPE, MINNESOTA REORDER BY PART NUMBER 6053
DRAWING NUMBER
SAFCO PRODUCTS • NEW HOPE, MINNESOTA REORDER BY PART NUMBER 6053
DRAWING NUMBER
SAFCO PRODUCTS • NEW HOPE, MINNESOTA REORDER BY PART NUMBER 6053