PLAT AMENDMENT FOR

UPPER COUNTRY WATER

SECTION 25, TOWNSHIP 1 SOUTH RANGE 4 WEST UINTAH SPECIAL BASE & MERIDIAN

ALTAMONT CITY PLAT "A"

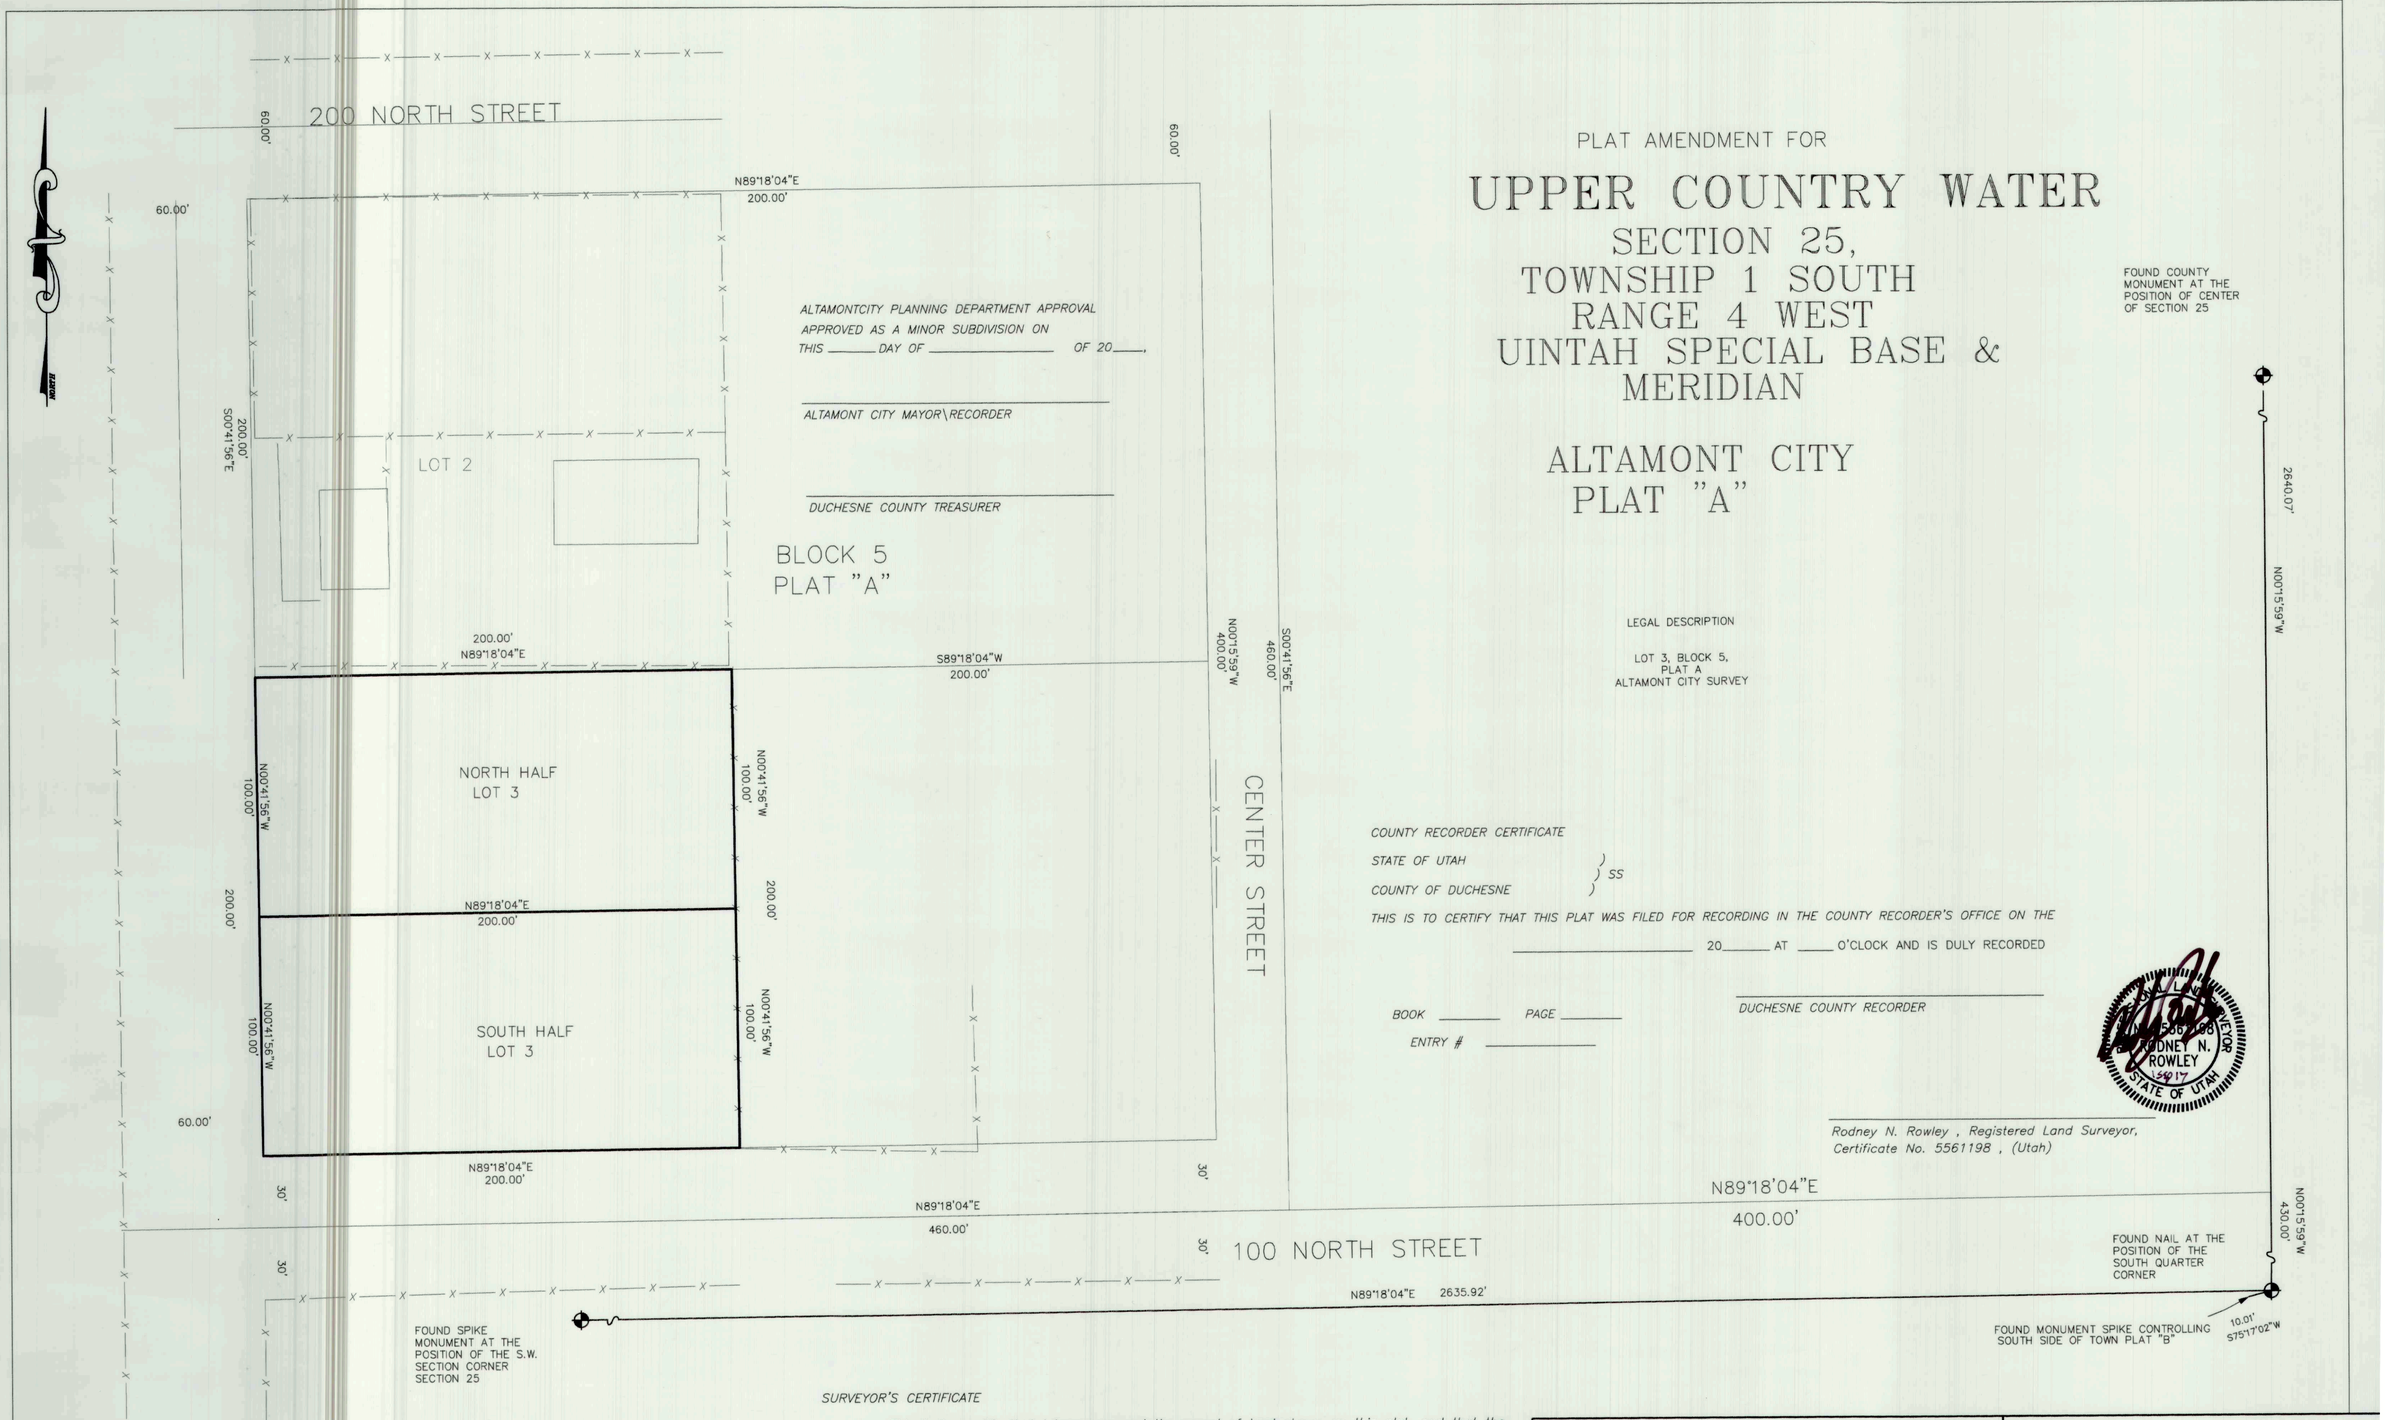

ALTAMONTCITY PLANNING DEPARTMENT APPROVAL
APPROVED AS A MINOR SUBDIVISION ON
THIS _____ DAY OF _____ OF 20____.

_____
ALTAMONT CITY MAYOR\RECORDER

_____
DUCHESNE COUNTY TREASURER

LEGAL DESCRIPTION

LOT 3, BLOCK 5,
PLAT A
ALTAMONT CITY SURVEY

COUNTY RECORDER CERTIFICATE

STATE OF UTAH)
) SS
COUNTY OF DUCHESNE)

THIS IS TO CERTIFY THAT THIS PLAT WAS FILED FOR RECORDING IN THE COUNTY RECORDER'S OFFICE ON THE

_____ 20_____ AT _____ O'CLOCK AND IS DULY RECORDED

BOOK _____ PAGE _____

ENTRY # _____

_____
DUCHESNE COUNTY RECORDER

RODNEY N. ROWLEY
5517
STATE OF UTAH

_____
Rodney N. Rowley , Registered Land Surveyor,
Certificate No. 5561198 , (Utah)

SURVEYOR'S CERTIFICATE

This is to certify that I have surveyed the parcel of land shown on this plat, and that the monuments indicated were found or set during said survey, and that this plat accurately represents said survey to the best of my knowledge.

R.N.R. SURVEYING INC.
P.O. Box 250
Duchesne, Utah 84021
435-823-5556 435-738-2607

DRAWN BY: RR
SCALE: 1" = 30'
DATE: 12 JUN 2017
JOB NUMBER 2008-149

County Surveyor's File # 3607

3607