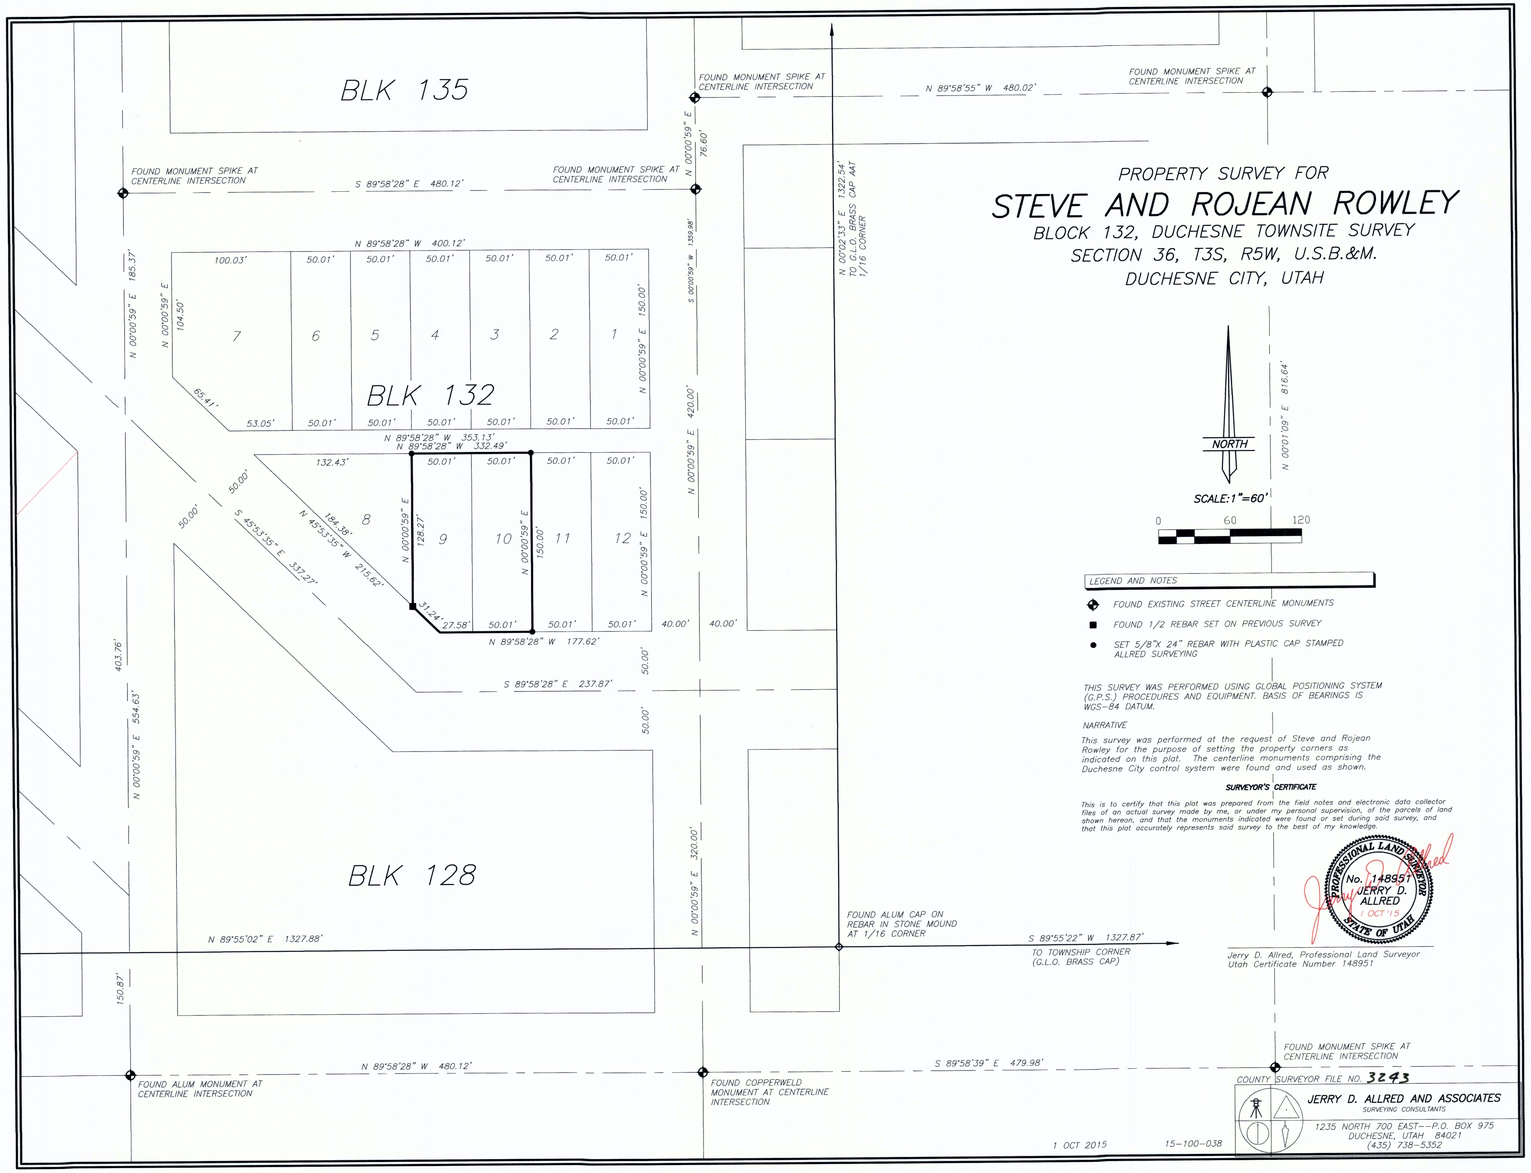

PROPERTY SURVEY FOR

STEVE AND ROJEAN ROWLEY

BLOCK 132, DUCHESNE TOWNSITE SURVEY
SECTION 36, T3S, R5W, U.S.B.&M.
DUCHESNE CITY, UTAH

LEGEND AND NOTES

- FOUND EXISTING STREET CENTERLINE MONUMENTS
- FOUND 1/2 REBAR SET ON PREVIOUS SURVEY
- SET 5/8"X 24" REBAR WITH PLASTIC CAP STAMPED ALLRED SURVEYING

THIS SURVEY WAS PERFORMED USING GLOBAL POSITIONING SYSTEM (G.P.S.) PROCEDURES AND EQUIPMENT. BASIS OF BEARINGS IS WGS-84 DATUM.

NARRATIVE

This survey was performed at the request of Steve and Rojean Rowley for the purpose of setting the property corners as indicated on this plat. The centerline monuments comprising the Duchesne City control system were found and used as shown.

SURVEYOR'S CERTIFICATE

This is to certify that this plat was prepared from the field notes and electronic data collector files of an actual survey made by me, or under my personal supervision, of the parcels of land shown hereon, and that the monuments indicated were found or set during said survey, and that this plat accurately represents said survey to the best of my knowledge.

PROFESSIONAL LAND SURVEYOR No. 148951 JERRY D. ALLRED 1 OCT '15 STATE OF UTAH

Jerry D. Allred, Professional Land Surveyor
Utah Certificate Number 148951

COUNTY SURVEYOR FILE NO. 3243

JERRY D. ALLRED AND ASSOCIATES
SURVEYING CONSULTANTS
1235 NORTH 700 EAST--P.O. BOX 975
DUCHESNE, UTAH 84021
(435) 738-5352

1 OCT 2015 15-100-038

DRAWING NUMBER
DRAWING NUMBER 3243