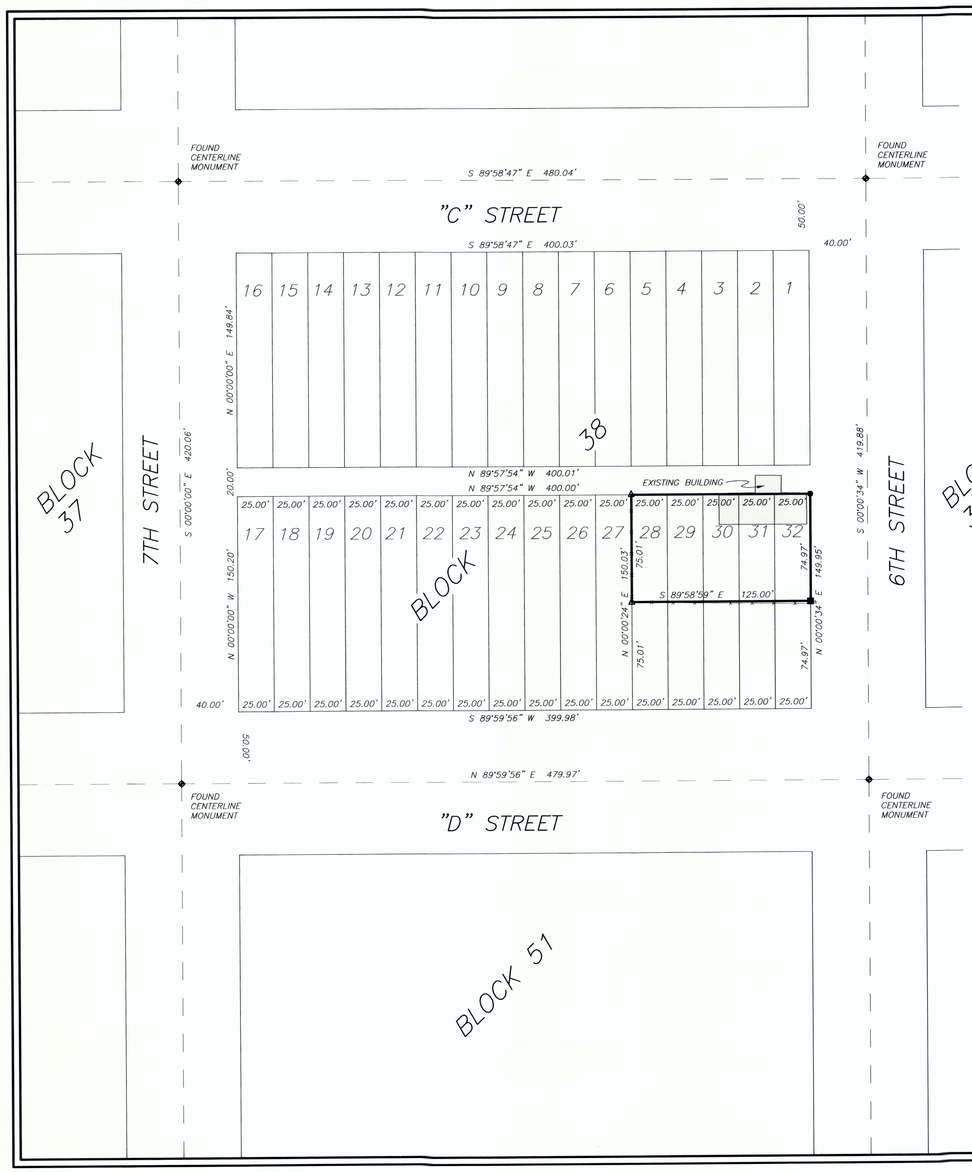


# PROPERTY SURVEY FOR

# UINTAH BASIN ASSOCIATION OF GOVERNMENTS

## N½ OF LOTS 28 THROUGH 32, BLOCK 38, MYTON TOWNSITE SURVEY DUCHESNE COUNTY, UTAH

NORTH

SCALE: 1"=50'

0 50 100

### LEGEND, NOTES, AND NARRATIVE

- ◆ FOUND STREET CENTERLINE MONUMENT SPIKE
- ● SET 5/8"X24" REBAR WITH CAP STAMPED ALLRED SURVEYING
- ■ FOUND REBAR SET BY PREVIOUS SURVEY
- △ FOUND CORNER POST AT LOT CORNER
- —×— EXISTING FENCE

THIS SURVEY WAS PERFORMED USING GLOBAL POSITIONING SYSTEM G.P.S.) EQUIPMENT AND PROCEDURES.

THE BASIS OF BEARINGS FOR THIS SURVEY IS DERIVED FROM G.P.S. OBSERVATIONS USING THE UTAH STATE VIRTUAL REFERENCE STATION CONTROL NETWORK MAINTAINED AND OPERATED BY THE AUTOMATED GEOGRAPHIC REFERENCE CENTER

THIS SURVEY WAS PERFORMED AT THE REQUEST OF THE UINTAH BASIN ASSOCIATION OF GOVERNMENTS FOR THE PURPOSE OF LOCATING THE NORTH HALF OF LOTS 28 THROUGH 32, BLOCK 38, OF THE MYTON TOWNSITE SURVEY. THE MONUMENTS MARKING THE STREET CENTERLINE INTERSECTIONS WERE FOUND AS SHOWN AND USED TO CONTROL THE SURVEY.

### SURVEYOR'S CERTIFICATE

This is to certify that this plat was prepared from the field notes and electronic data collector files of an actual survey made by me, or under my personal supervision, of the parcels of land shown hereon, and that the monuments indicated were found or set during said survey, and that this plat accurately represents said survey to the best of my knowledge.

PROFESSIONAL LAND SURVEYOR No. 148951 JERRY D. ALLRED 28 MAR 2016 STATE OF UTAH

Jerry D. Allred, Professional Land Surveyor, Certificate No. 148951, (Utah)

COUNTY SURVEYOR'S FILE # 3331

JERRY D. ALLRED & ASSOCIATES
SURVEYING CONSULTANTS
1235 NORTH 700 EAST—P.O. BOX 975
DUCHESNE, UTAH 84021
(435) 738-5352

28 MAR 2016 74-132-021

DRAWING NUMBER 3331

SAFCO PRODUCTS • NEW HOPE, MINNESOTA
REORDER BY PART NUMBER 6551