DRAWING NUMBER
2050
SAFCO PRODUCTS • NEW HOPE, MINNESOTA
REORDER BY PART NUMBER 6551

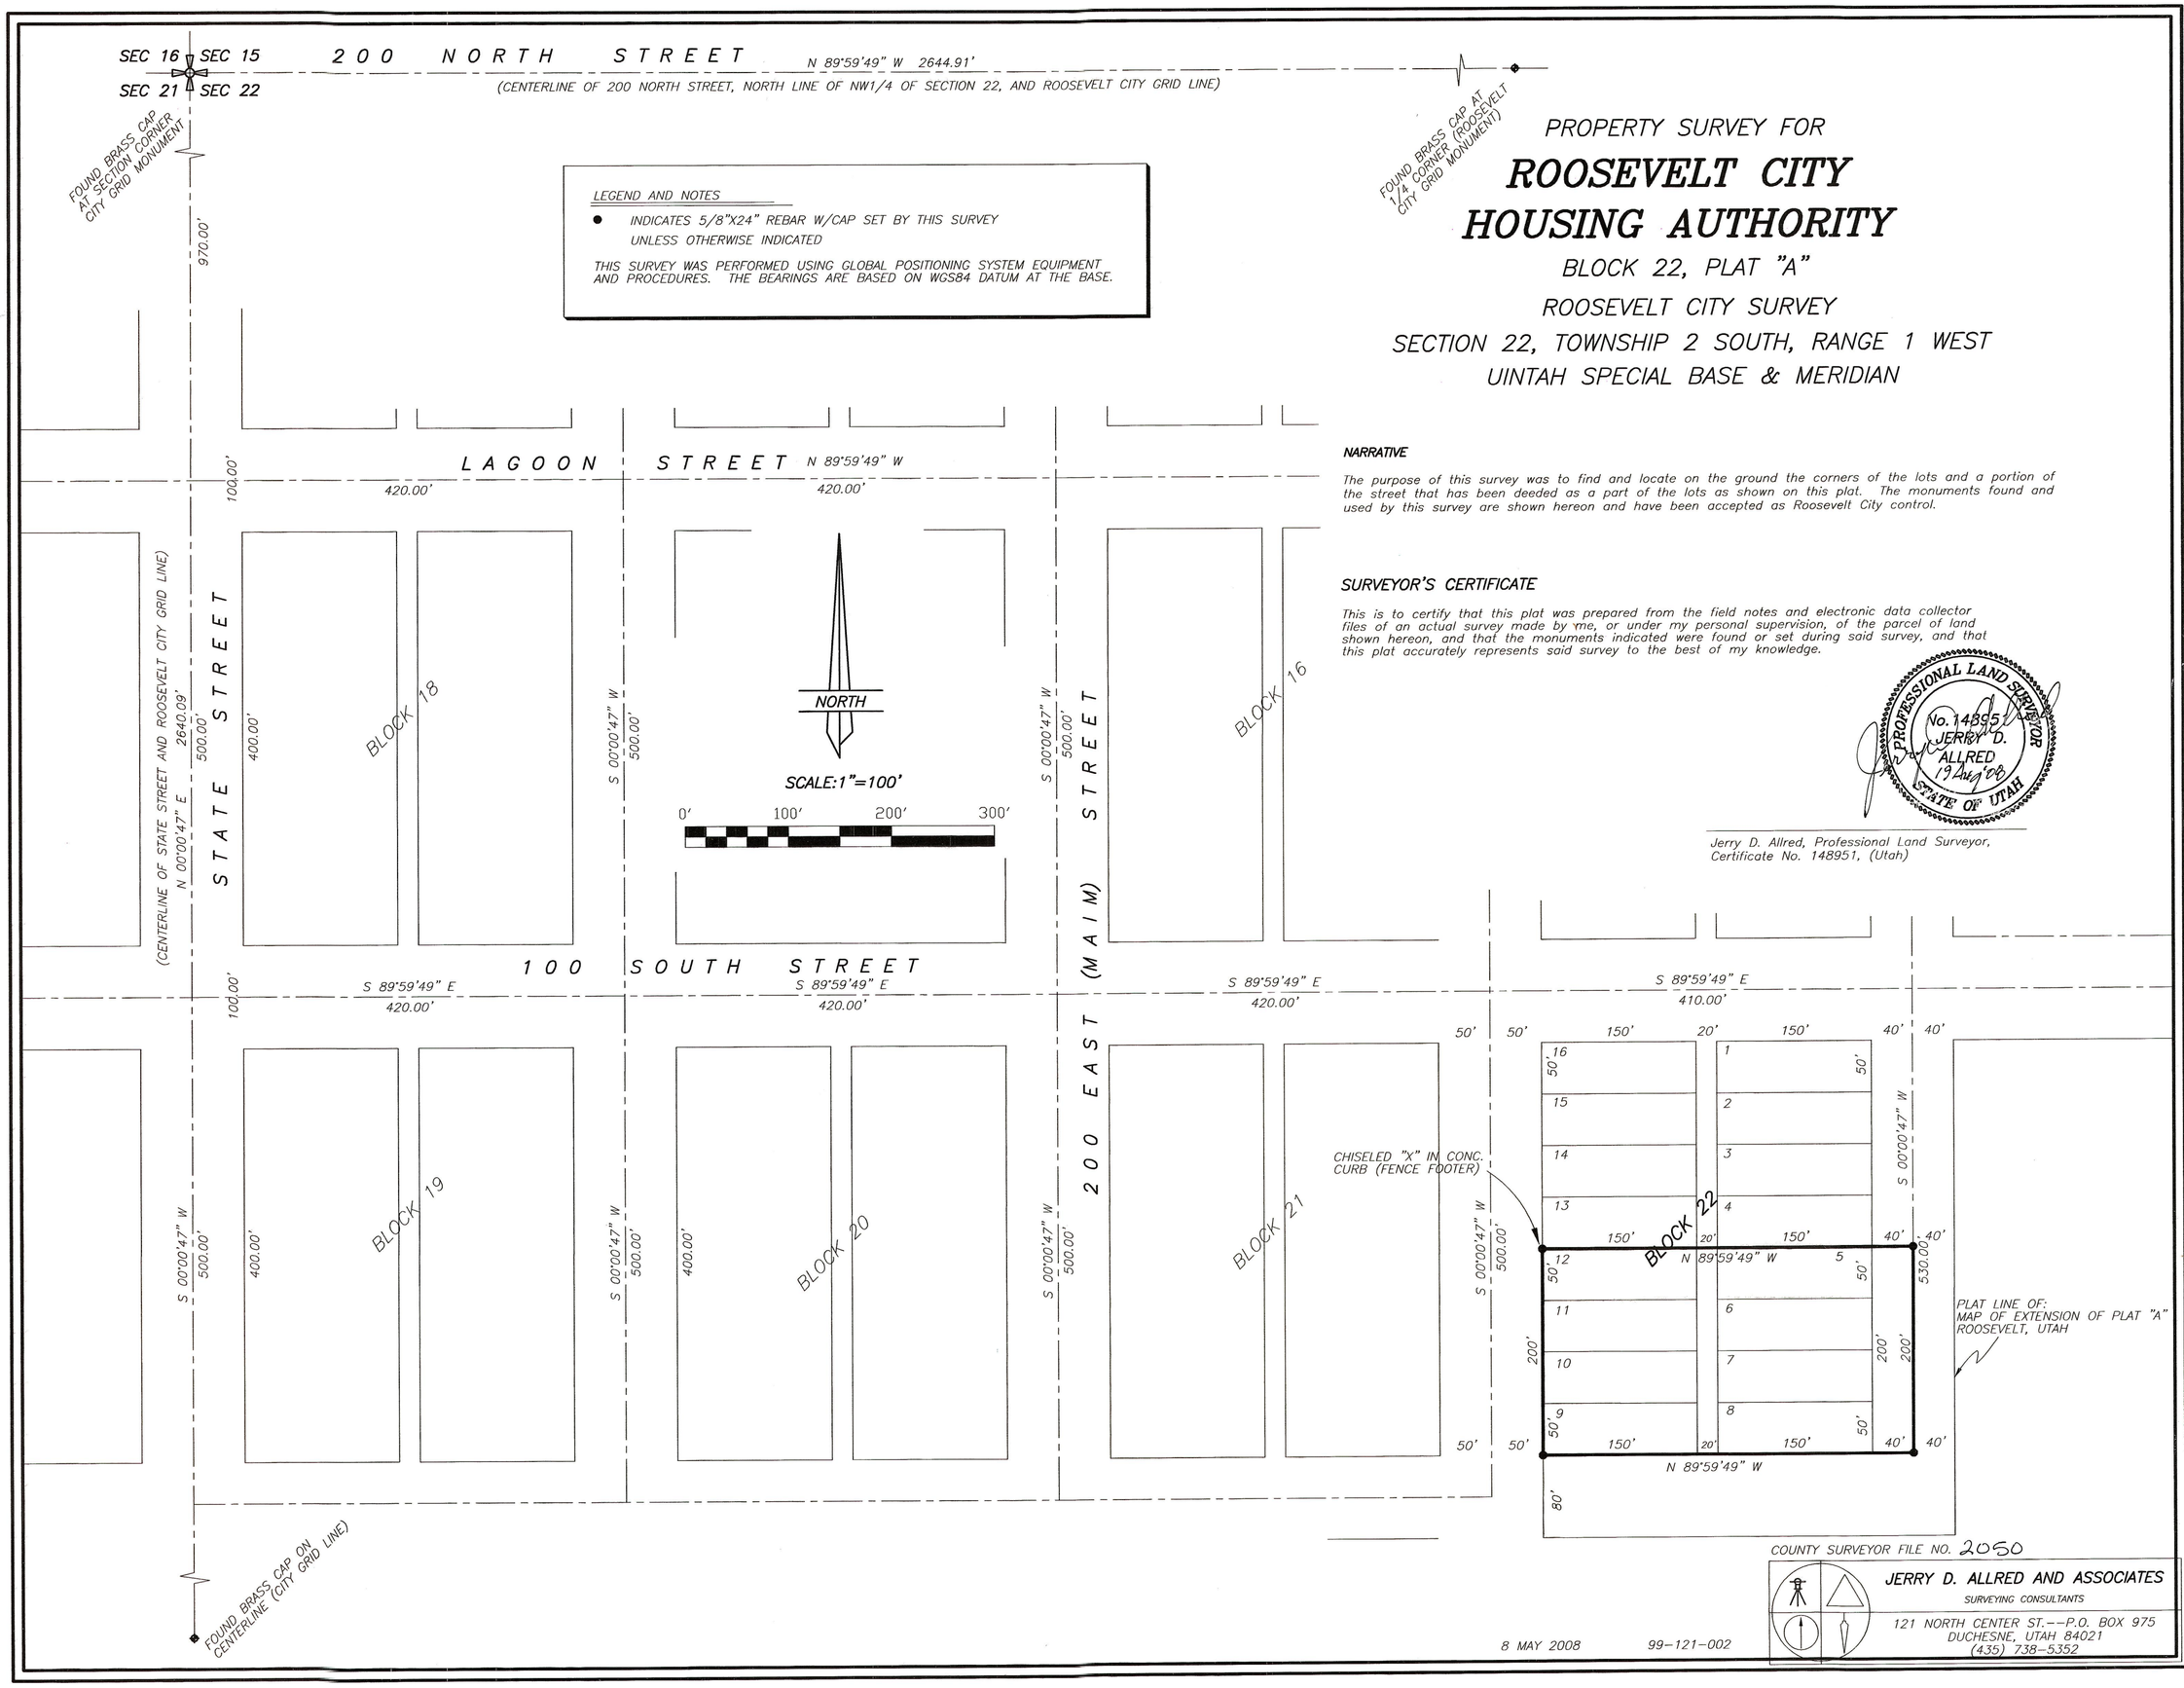

PROPERTY SURVEY FOR

ROOSEVELT CITY HOUSING AUTHORITY

BLOCK 22, PLAT "A"

ROOSEVELT CITY SURVEY

SECTION 22, TOWNSHIP 2 SOUTH, RANGE 1 WEST

UINTAH SPECIAL BASE & MERIDIAN

NARRATIVE

The purpose of this survey was to find and locate on the ground the corners of the lots and a portion of the street that has been deeded as a part of the lots as shown on this plat. The monuments found and used by this survey are shown hereon and have been accepted as Roosevelt City control.

SURVEYOR'S CERTIFICATE

This is to certify that this plat was prepared from the field notes and electronic data collector files of an actual survey made by me, or under my personal supervision, of the parcel of land shown hereon, and that the monuments indicated were found or set during said survey, and that this plat accurately represents said survey to the best of my knowledge.

PROFESSIONAL LAND SURVEYOR No. 148951 JERRY D. ALLRED 19 Aug '08 STATE OF UTAH

Jerry D. Allred, Professional Land Surveyor, Certificate No. 148951, (Utah)

COUNTY SURVEYOR FILE NO. 2050

JERRY D. ALLRED AND ASSOCIATES
SURVEYING CONSULTANTS
121 NORTH CENTER ST.--P.O. BOX 975
DUCHESNE, UTAH 84021
(435) 738-5352

8 MAY 2008 99-121-002