PROPERTY SURVEY FOR

MONT LARSEN

ROOSEVELT, UTAH

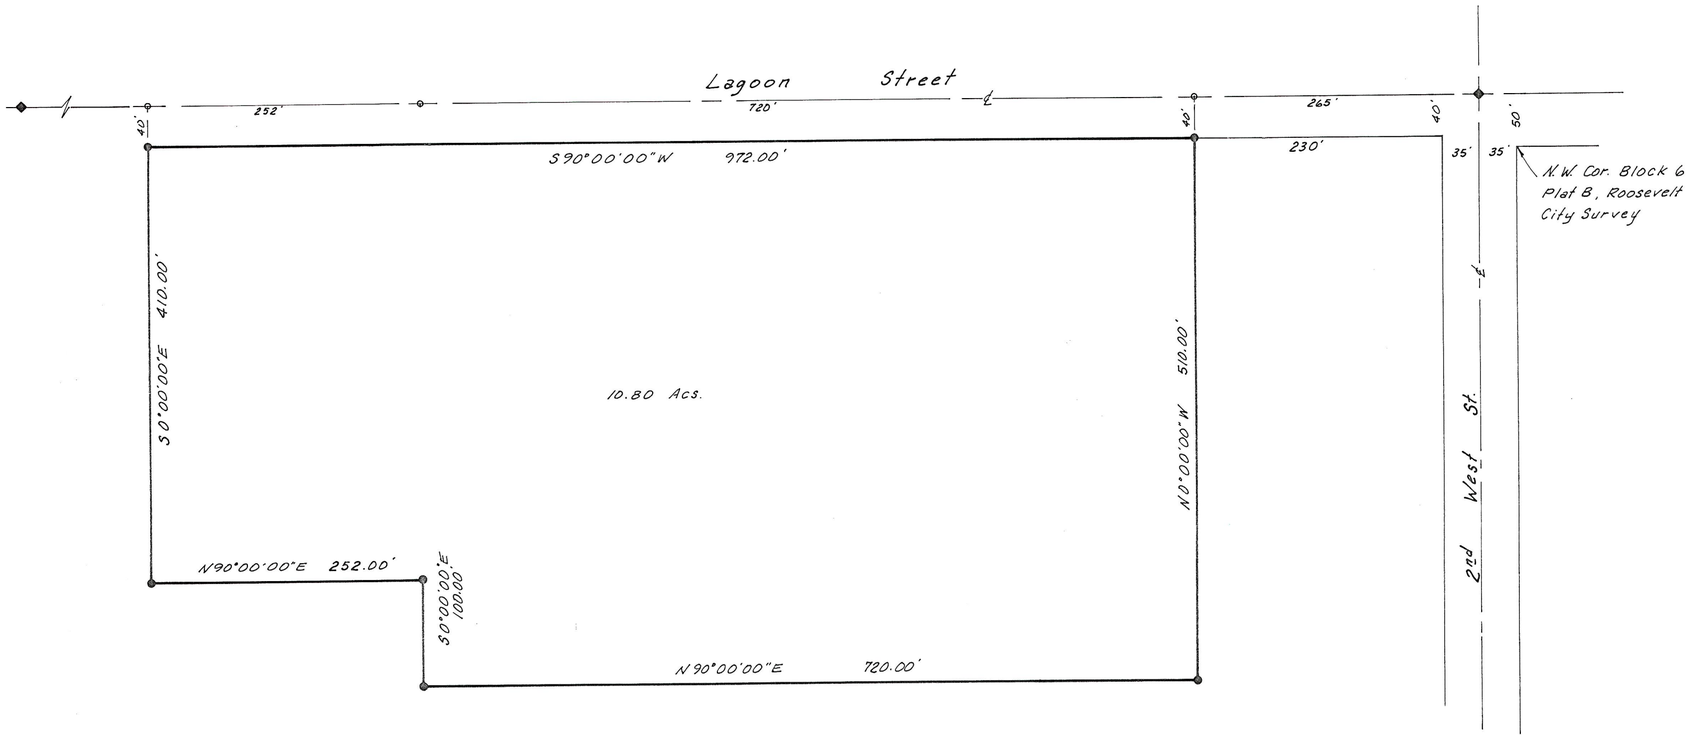

North

1"=100'

Legend

- ½"X24" rebar set at property corners.
- PK nails set on centerline.
- Centerline monuments found.

SURVEYOR'S CERTIFICATE

This is to certify that I have surveyed the parcel of land shown on this plat, and that the monuments indicated were found or set during said survey, and that this plat accurately represents said survey to the best of my knowledge.

Jerry D. Allred

Jerry D. Allred, Registered Land Surveyor, Cert. No. 3817 (Utah)

REGISTERED LAND SURVEYOR
No. 3817
JERRY D.
ALLRED
STATE OF UTAH

31 Dec '93 Duchesne County Surveyor File # 324

JERRY D. ALLRED & ASSOCIATES
Surveying & Engineering Consultants
121 North Center Street
P.O. Drawer C
DUCHESNE, UTAH 84021
(801) 738-5352

7 Sept '93 93-100-036