T11S, R14E, S.L.B.&M.

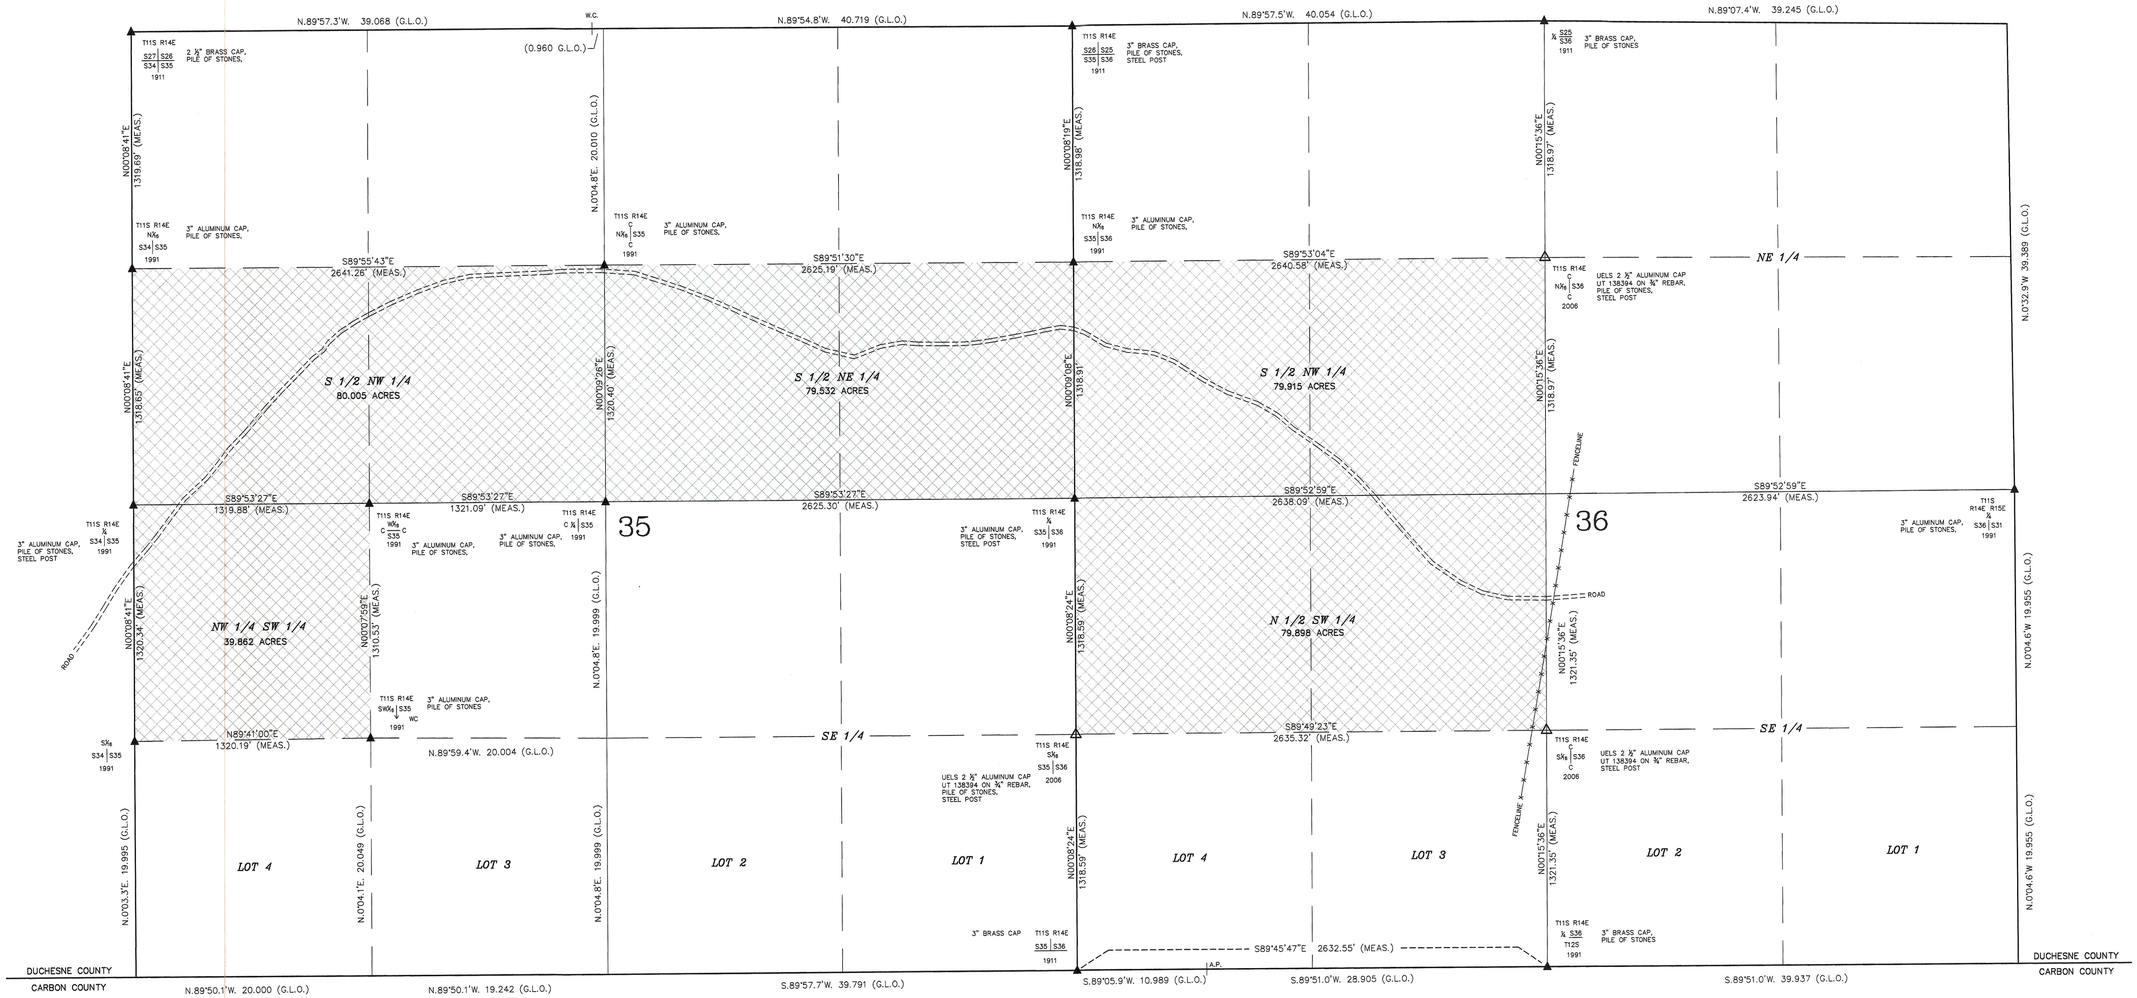

BASIS OF BEARINGS

G.P.S OBSERVATION

LEGEND:

▲ = SECTION CORNERS LOCATED

△ = PROPERTY CORNERS SET (2 1/2" ALUM. CAP ON 3/4" REBAR RLS # 138394)

ORIGINAL DESCRIPTION

THE NW ¼ SW ¼ OF SECTION 35, T11S, R14E, S.L.B.&M.
THE SW ¼ NW ¼ OF SECTION 35, T11S, R14E, S.L.B.&M.
THE SE ¼ NW ¼ OF SECTION 35, T11S, R14E, S.L.B.&M.
THE SW ¼ NE ¼ OF SECTION 35, T11S, R14E, S.L.B.&M.
THE SE ¼ NE ¼ OF SECTION 35, T11S, R14E, S.L.B.&M.
THE SW ¼ NW ¼ OF SECTION 36, T11S, R14E, S.L.B.&M.
THE SE ¼ NW ¼ OF SECTION 36, T11S, R14E, S.L.B.&M.
THE NW ¼ SW ¼ OF SECTION 36, T11S, R14E, S.L.B.&M.
THE NE ¼ SW ¼ OF SECTION 36, T11S, R14E, S.L.B.&M.

REVISED DESCRIPTION

NONE NEEDED

SURVEYORS NARRATIVE

BILL BARRETT CORP. REQUESTED A SURVEY OF A PORTION OF THEIR LAND "NINE MILE RANCH" LOCATED IN SECTIONS 35 & 36, T11S, R14E, S.L.B.&M. WE LOCATED AND USED FOR SURVEY CONTROL THE CORNERS SHOWN ON THIS PLAT.

CERTIFICATE

THIS IS TO CERTIFY THAT THE ABOVE PLAT WAS PREPARED FROM FIELD NOTES OF ACTUAL SURVEYS MADE BY ME OR UNDER MY SUPERVISION AND THAT THE SAME ARE TRUE AND CORRECT TO THE BEST OF MY KNOWLEDGE AND BELIEF.

Laurence C. Kay

REGISTERED LAND SURVEYOR
REGISTRATION NO. 145996
STATE OF UTAH

REGISTERED LAND SURVEYOR LAWRENCE C. KAY STATE OF UTAH

COUNTY SURVEYOR'S CERTIFICATE

THE DUCHESNE COUNTY SURVEYOR HAS CHECKED THIS PLAT FOR FORM AND ADHERENCE TO THE STATE OF UTAH REQUIREMENTS FOR ITEMS TO BE ON A SURVEYOR'S PLAT FOR RECORDING WITH THE COUNTY SURVEYORS OFFICE, ON THIS _____ DAY OF_____, 20___.

DEPUTY DUCHESNE COUNTY SURVEYOR

FILE NO.____FEE PAID $____AT THE REQUEST OF UINTAH ENGINEERING AND LAND SURVEYING, THIS____DAY OF_____, 20___

County Surveyors File # 1725

UELS - SINCE 1964 -
UINTAH ENGINEERING & LAND SURVEYING
85 SOUTH 200 EAST
VERNAL, UTAH 84078
PHONE: (435) 789-1017
uels@uelsinc.com

BILL BARRETT CORPORATION

PROPERTY SURVEY

LOCATED IN SECTIONS 35 & 36, T11S, R14E, S.L.B.&M.
DUCHESNE COUNTY, UTAH

N

400' 200' 0'
1"=400'
SCALE

DATE:	3-20-06
SURVEYED:	D.R., B.H.
DRAWN BY:	D.G.W.
ELECTRONIC FILE:	\BARRETT\9MILE\SURVEY.DWG
FILE:	22867

PROPERTY SURVEY

1/1

DRAWING NUMBER
SAFCO PRODUCTS • NEW HOPE, MINNESOTA
REORDER BY PART NUMBER 6551
DRAWING NUMBER 1725
SAFCO PRODUCTS • NEW HOPE, MINNESOTA
REORDER BY PART NUMBER 6551
DRAWING NUMBER
SAFCO PRODUCTS • NEW HOPE, MINNESOTA
REORDER BY PART NUMBER 6551
DRAWING NUMBER
SAFCO PRODUCTS • NEW HOPE, MINNESOTA
REORDER BY PART NUMBER 6551