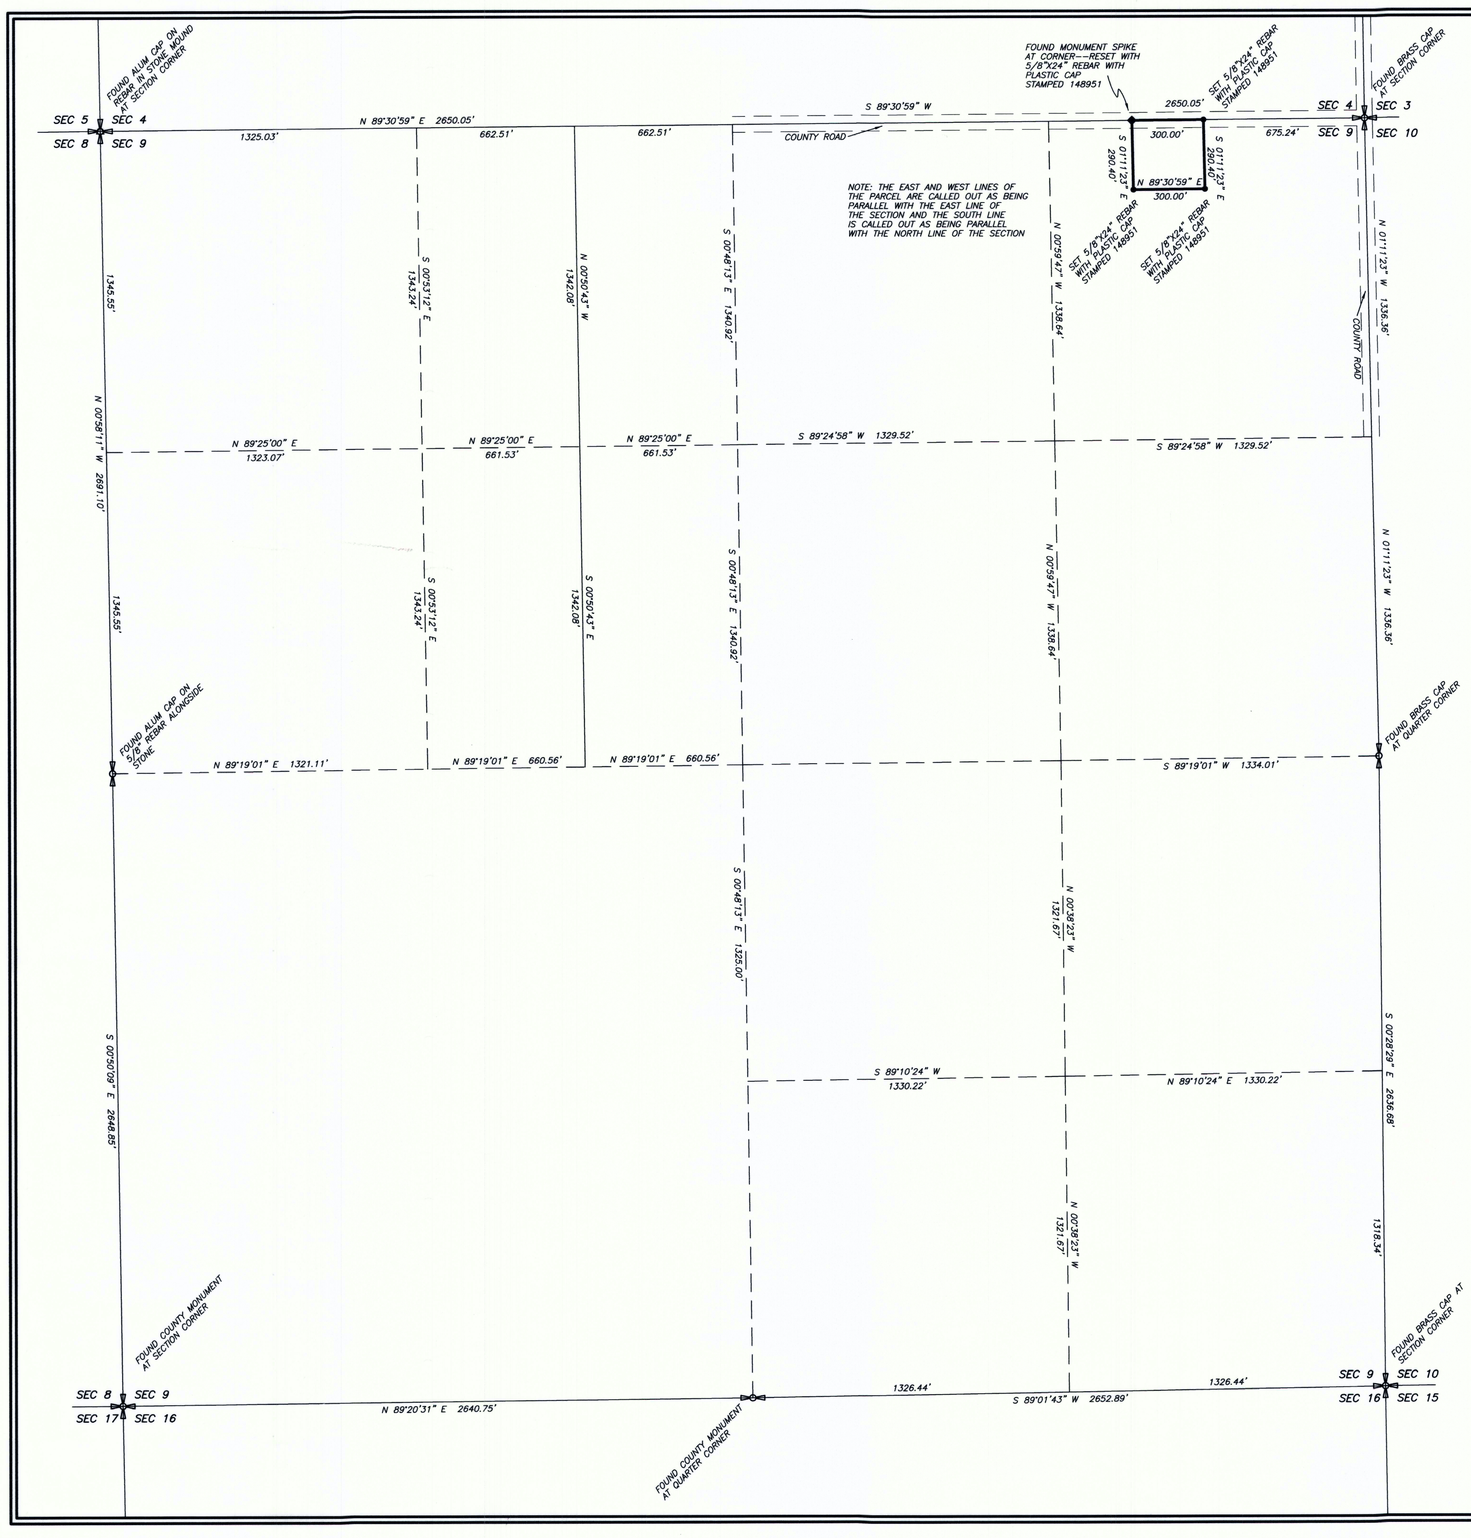

PROPERTY SURVEY FOR

BRYCE GOODRICH

SECTION 9, T1S, R2W, U.S.B.&M.
DUCHESNE COUNTY, UTAH

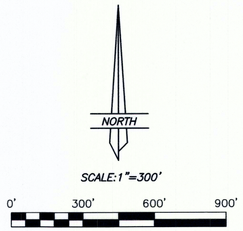

NARRATIVE

This survey was performed at the request of Bryce Goodrich for the purpose of marking on the ground the corners of the parcel of land shown on this plat. The property description was provided by the client. The corners around Section 9 were found as shown on this and previous surveys and used to control the locations of the property corners of this parcel. The description provided called for the East and West lines of the parcel to be parallel with the East line of the Section and the South line to be parallel with the North line of the Section. The corners were monumented accordingly.

SURVEYORS CERTIFICATE

monuments indicated were found or set during said survey, and that this plat accurately represents said survey to the best of my knowledge

PROFESSIONAL LAND SURVEYOR No. 148951 JERRY D. ALLRED 26 May '05 STATE OF UTAH

Jerry D. Allred, Professional Land Surveyor
Certificate Number 148951 (Utah)

COUNTY SURVEYOR'S FILE # 15561

JERRY D. ALLRED AND ASSOCIATES
SURVEYING CONSULTANTS
121 NORTH CENTER ST.---P.O. BOX 975
DUCHESNE, UTAH 84021
(435) 738-5352

27 MAY 2005 05-100-034

SAFCO PRODUCTS • NEW HOPE, MINNESOTA REORDER BY PART NUMBER 6551

15561