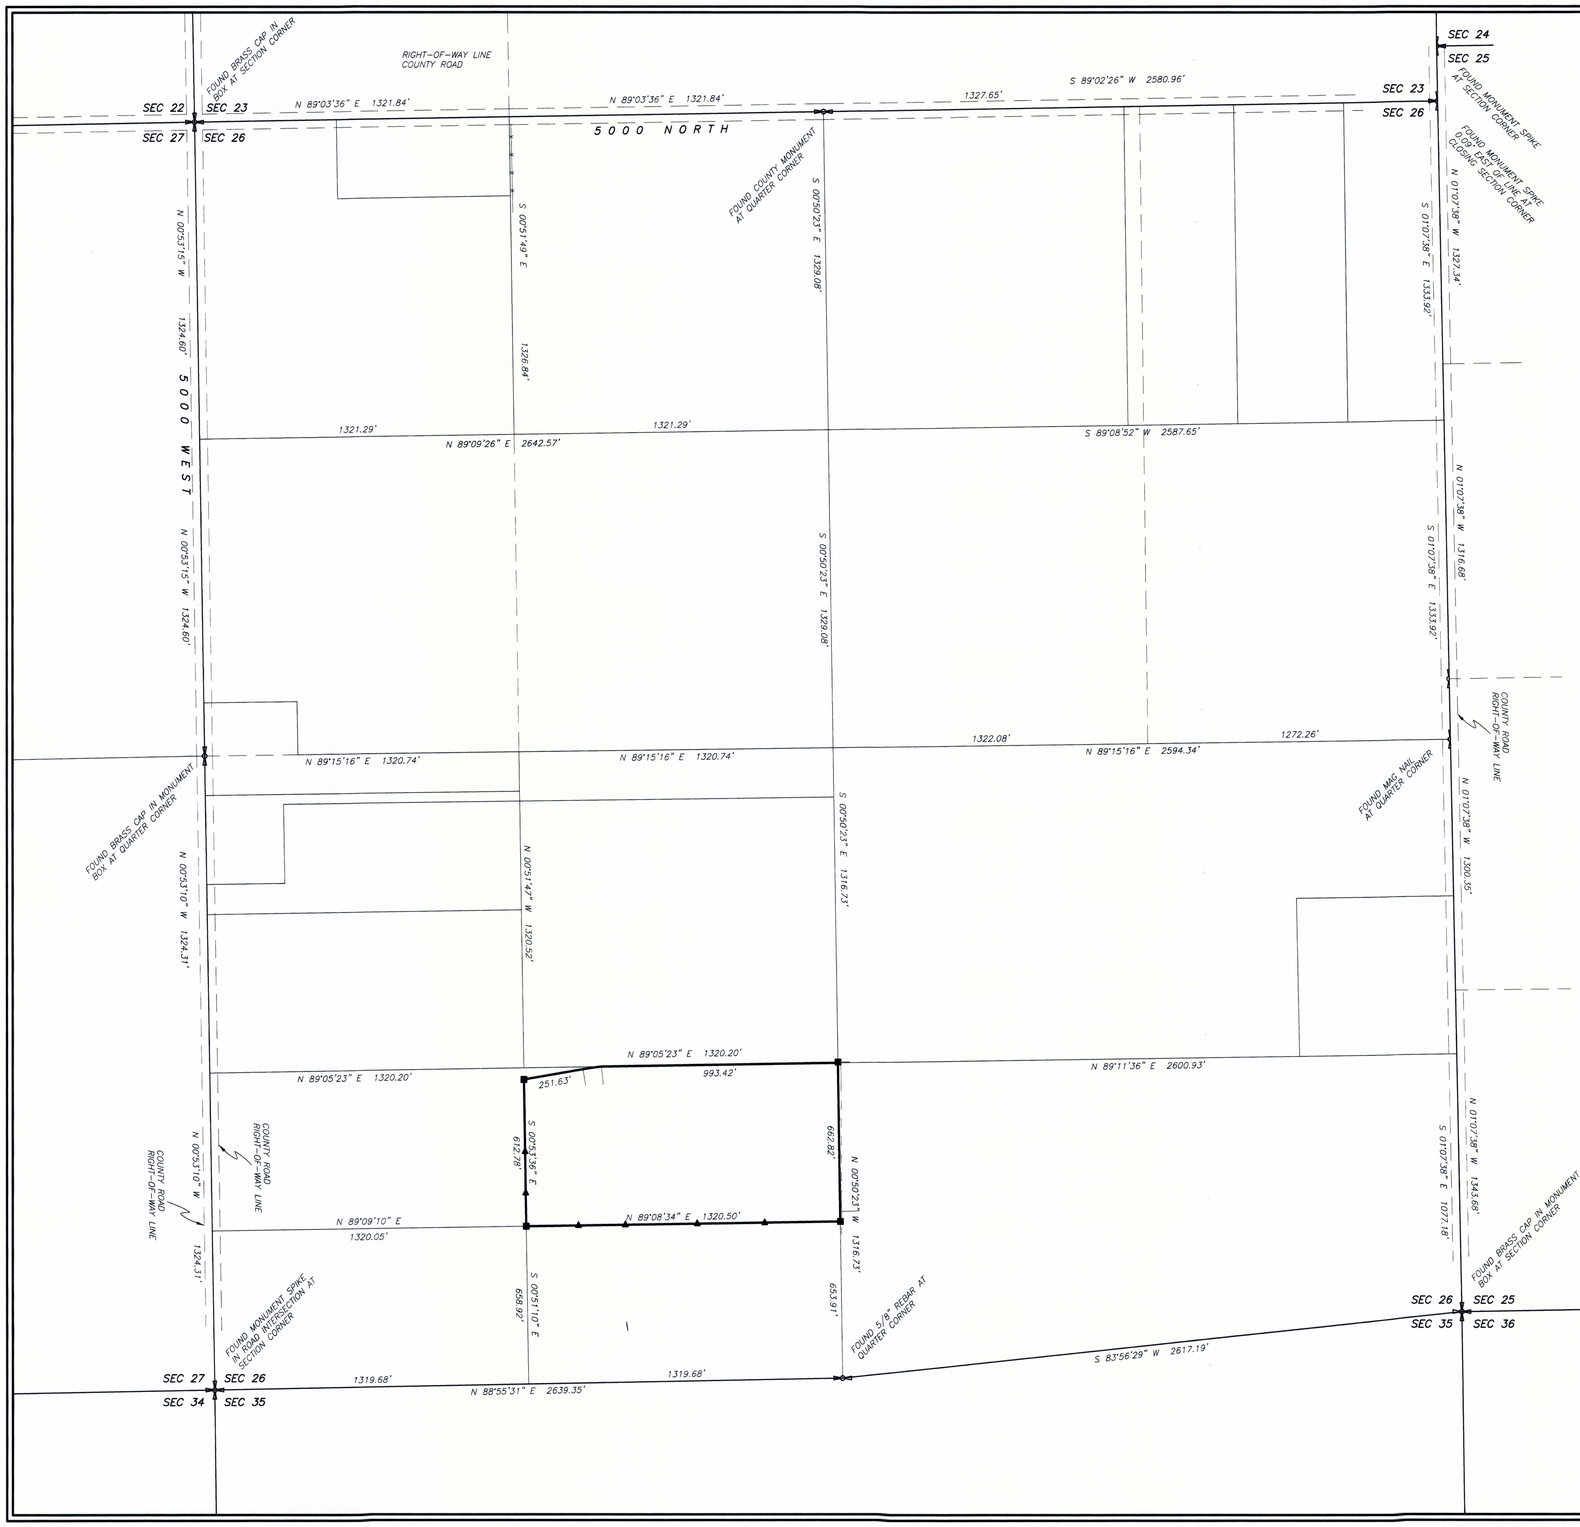

PROPERTY SURVEY FOR
JOHN WAYMAN

SECTION 26, TOWNSHIP 1 SOUTH, RANGE 2 WEST
UINTAH SPECIAL BASE AND MERIDIAN

NORTH

SCALE: 1"=300'

0' 300' 600'

LEGEND AND NOTES

- ■ 5/8"X24" REBAR FOUND AT LOT CORNERS
- ▲ 4' LATH SET ON LOT LINE BY THIS SURVEY
- FOUND SECTION CORNERS AS NOTED ON PLAT
- FOUND QUARTER CORNERS AS NOTED ON PLAT
- — — EXISTING FENCES

DESCRIPTION OF PARCEL

LOT 2, MONARCH MEADOWS SUBDIVISION, SECTION 26, TOWNSHIP 1 SOUTH, RANGE 2 WEST, UINTAH SPECIAL BASE AND MERIDIAN.

NARRATIVE

This survey was performed at the request of John Wayman for the purpose of marking the boundary lines of Lot 2, Monarch Meadows Subdivision as shown on this plat. The existing lot corners and monuments marking the Public Land Survey System corners were found as shown and used to control the survey.

SURVEYOR'S CERTIFICATE

This is to certify that this plat was prepared from the field notes and electronic data collector files of an actual survey made by me, or under my personal supervision, of the parcel of land shown hereon, and that the monuments indicated were found or set during said survey, and that this plat accurately represents said survey to the best of my knowledge.

PROFESSIONAL LAND SURVEYOR No. 148951 JERRY D. ALLRED 18 MAY '15 STATE OF UTAH

Jerry D. Allred, Professional Land Surveyor
Utah Certificate Number 148951

COUNTY SURVEYOR'S FILE # 3223

JERRY D. ALLRED AND ASSOCIATES
SURVEYING CONSULTANTS
1235 NORTH 700 EAST--P.O. BOX 975
DUCHESNE, UTAH 84021
(435) 738-5352

18 MAY '15 15-100-016

3223
SAFCO PRODUCTS • NEW HOPE, MINNESOTA
REORDER BY PART NUMBER 6051