DRAWING NUMBER

DRAWING NUMBER

DRAWING NUMBER 3824

DRAWING NUMBER

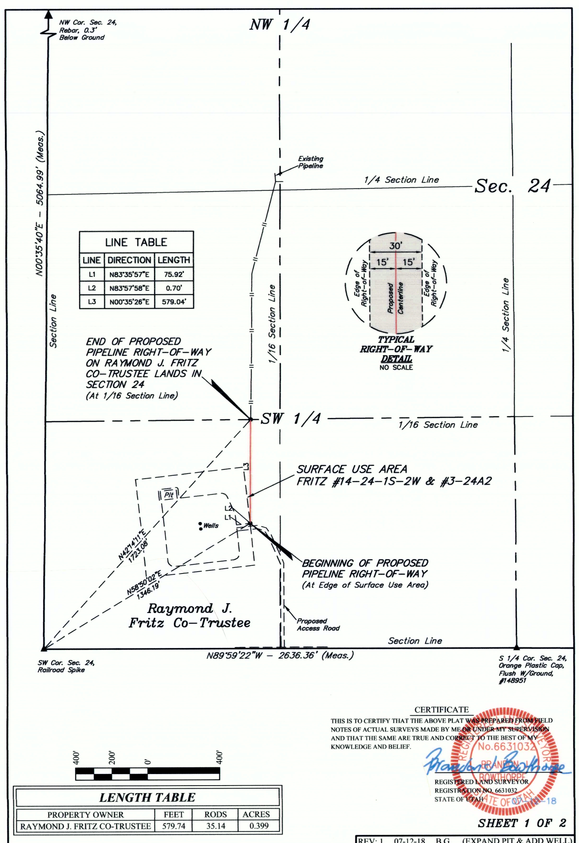

LINE TABLE		
LINE	DIRECTION	LENGTH
L1	N83°35'57"E	75.92'
L2	N83°57'58"E	0.70'
L3	N00°35'26"E	579.04'

400' 200' 0' 400'

LENGTH TABLE			
PROPERTY OWNER	FEET	RODS	ACRES
RAYMOND J. FRITZ CO-TRUSTEE	579.74	35.14	0.399

▲ = SECTION CORNERS LOCATED.

CERTIFICATE

THIS IS TO CERTIFY THAT THE ABOVE PLAT WAS PREPARED FROM FIELD NOTES OF ACTUAL SURVEYS MADE BY ME OR UNDER MY SUPERVISION AND THAT THE SAME ARE TRUE AND CORRECT TO THE BEST OF MY KNOWLEDGE AND BELIEF.

REGISTERED LAND SURVEYOR
REGISTRATION NO. 663032
STATE OF UTAH

SHEET 1 OF 2

REV: 1 07-12-18 B.G. (EXPAND PIT & ADD WELL)

ALTAMONT ENERGY OPERATING LLC

FRITZ #14-24-1S-2W & #3-24A2
PIPELINE RIGHT-OF-WAY ON
RAYMOND J. FRITZ CO-TRUSTEE LANDS
SECTION 24, T1S, R2W, U.S.B.&M.
DUCHESNE COUNTY, UTAH

UINTAH ENGINEERING & LAND SURVEYING

UELS, LLC
Corporate Office * 85 South 200 East
Vernal, UT 84078 * (435) 789-1017

TRUE NORTH

SURVEYED BY	C.R.	06-04-18	SCALE
DRAWN BY	M.D.	06-14-18	1" = 400'
FILE:	640885 - A1		

PIPELINE RIGHT-OF-WAY

PIPELINE RIGHT-OF-WAY DESCRIPTION

A 30' WIDE RIGHT-OF-WAY 15' ON EACH SIDE OF THE FOLLOWING DESCRIBED CENTERLINE.

BEGINNING AT A POINT IN THE SW 1/4 SW 1/4 OF SECTION 24, T1S, R2W, U.S.B.&M., WHICH BEARS N58°50'02"E 1346.19' FROM THE SOUTHWEST CORNER OF SAID SECTION 24, THENCE N83°57'58"E 0.70'; THENCE N00°35'26"E 579.04' TO A POINT ON THE NORTH LINE OF THE SW 1/4 SW 1/4 OF SAID SECTION 24, WHICH BEARS N42°14'11"E 1723.08' FROM THE SOUTHWEST CORNER OF SAID SECTION 24. THE SIDE LINES OF SAID DESCRIBED RIGHT-OF-WAY BEING SHORTENED OR ELONGATED TO MEET THE GRANTOR'S PROPERTY LINES. BASIS OF BEARINGS IS A G.P.S. OBSERVATION. CONTAINS 0.399 ACRES MORE OR LESS.

CERTIFICATE

THIS IS TO CERTIFY THAT THE ABOVE PLAT WAS PREPARED FROM FIELD NOTES OF ACTUAL SURVEYS MADE BY ME OR UNDER MY SUPERVISION AND THAT THE SAME ARE TRUE AND CORRECT TO THE BEST OF MY KNOWLEDGE AND BELIEF.

REGISTERED LAND SURVEYOR
REGISTRATION NO. 663032
STATE OF UTAH

SHEET 2 OF 2

REV: 1 07-12-18 B.G. (EXPAND PIT & ADD WELL)

ALTAMONT ENERGY OPERATING LLC

FRITZ #14-24-1S-2W & #3-24A2
PIPELINE RIGHT-OF-WAY ON
RAYMOND J. FRITZ CO-TRUSTEE LANDS
SECTION 24, T1S, R2W, U.S.B.&M.
DUCHESNE COUNTY, UTAH

UINTAH ENGINEERING & LAND SURVEYING

UELS, LLC
Corporate Office * 85 South 200 East
Vernal, UT 84078 * (435) 789-1017

SURVEYED BY	C.R.	06-04-18	SCALE
DRAWN BY	M.D.	06-14-18	N/A
FILE:	640885 - A2		

PIPELINE RIGHT-OF-WAY

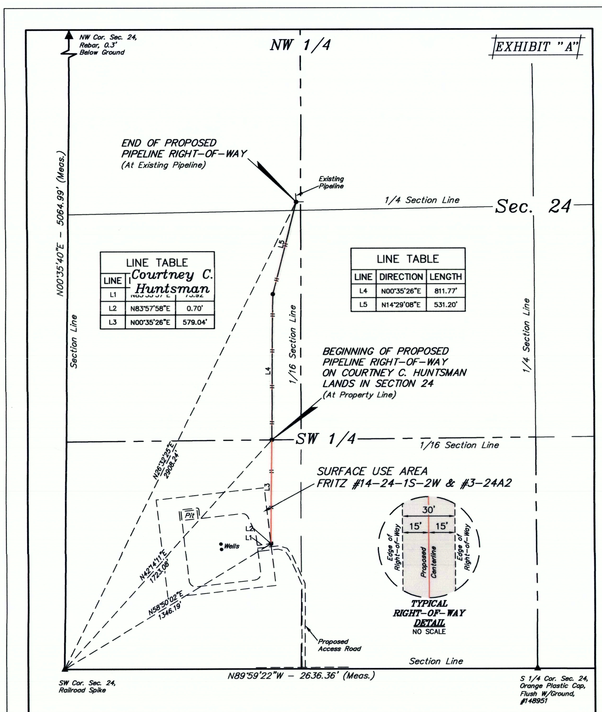

LINE TABLE		
LINE	Courtney C. Huntsman	
L1	N83°35'57"E	75.92'
L2	N83°57'58"E	0.70'
L3	N00°35'26"E	579.04'

LINE TABLE		
LINE	DIRECTION	LENGTH
L4	N00°35'26"E	811.77'
L5	N14°29'08"E	531.20'

400' 200' 0' 400'

LENGTH TABLE			
PROPERTY OWNER	FEET	RODS	ACRES
COURTNEY C. HUNTSMAN	1342.97	81.39	0.925

▲ = SECTION CORNERS LOCATED.

CERTIFICATE

THIS IS TO CERTIFY THAT THE ABOVE PLAT WAS PREPARED FROM FIELD NOTES OF ACTUAL SURVEYS MADE BY ME OR UNDER MY SUPERVISION AND THAT THE SAME ARE TRUE AND CORRECT TO THE BEST OF MY KNOWLEDGE AND BELIEF.

REGISTERED LAND SURVEYOR
REGISTRATION NO. 663032
STATE OF UTAH

SHEET 1 OF 2

REV: 1 07-12-18 B.G. (EXPAND PIT & ADD WELL)

ALTAMONT ENERGY OPERATING LLC

FRITZ #14-24-1S-2W & #3-24A2
PIPELINE RIGHT-OF-WAY ON
RAYMOND J. FRITZ CO-TRUSTEE LANDS
SECTION 24, T1S, R2W, U.S.B.&M.
DUCHESNE COUNTY, UTAH

UINTAH ENGINEERING & LAND SURVEYING

UELS, LLC
Corporate Office * 85 South 200 East
Vernal, UT 84078 * (435) 789-1017

TRUE NORTH

SURVEYED BY	C.R.	06-04-18	SCALE
DRAWN BY	M.D.	06-14-18	1" = 400'
FILE:	640885 - A1		

PIPELINE RIGHT-OF-WAY

PIPELINE RIGHT-OF-WAY DESCRIPTION

A 30' WIDE RIGHT-OF-WAY 15' ON EACH SIDE OF THE FOLLOWING DESCRIBED CENTERLINE.

BEGINNING AT A POINT ON THE SOUTH LINE OF THE NW 1/4 SW 1/4 OF SECTION 24, T1S, R2W, U.S.B.&M., WHICH BEARS N42°14'11"E 1723.08' FROM THE SOUTHWEST CORNER OF SAID SECTION 24, THENCE N00°35'26"E 811.77'; THENCE N14°29'08"E 531.20' TO A POINT IN THE SW 1/4 NW 1/4 OF SAID SECTION 24, WHICH BEARS S26°51'30"E 2760.76' FROM THE NORTHWEST CORNER OF SAID SECTION 24. THE SIDE LINES OF SAID DESCRIBED RIGHT-OF-WAY BEING SHORTENED OR ELONGATED TO MEET THE GRANTOR'S PROPERTY LINES. BASIS OF BEARINGS IS A G.P.S. OBSERVATION. CONTAINS 0.925 ACRES MORE OR LESS.

CERTIFICATE

THIS IS TO CERTIFY THAT THE ABOVE PLAT WAS PREPARED FROM FIELD NOTES OF ACTUAL SURVEYS MADE BY ME OR UNDER MY SUPERVISION AND THAT THE SAME ARE TRUE AND CORRECT TO THE BEST OF MY KNOWLEDGE AND BELIEF.

REGISTERED LAND SURVEYOR
REGISTRATION NO. 663032
STATE OF UTAH

SHEET 2 OF 2

REV: 1 07-12-18 B.G. (EXPAND PIT & ADD WELL)

ALTAMONT ENERGY OPERATING LLC

FRITZ #14-24-1S-2W & #3-24A2
PIPELINE RIGHT-OF-WAY ON
COURTNEY C. HUNTSMAN LANDS
SECTION 24, T1S, R2W, U.S.B.&M.
DUCHESNE COUNTY, UTAH

UINTAH ENGINEERING & LAND SURVEYING

UELS, LLC
Corporate Office * 85 South 200 East
Vernal, UT 84078 * (435) 789-1017

SURVEYED BY	C.R.	06-04-18	SCALE
DRAWN BY	M.D.	06-14-18	N/A
FILE:	640885 - A2		

PIPELINE RIGHT-OF-WAY

County Surveyor's File # 3824