DUCHESNE COUNTY SURVEY MONUMENT RECORD

T1S R3W
S 28 S 27
S 33 S 34
U.S.B.&M.
1995

E D-13

SKETCH SHOWING MONUMENTS AND TIES

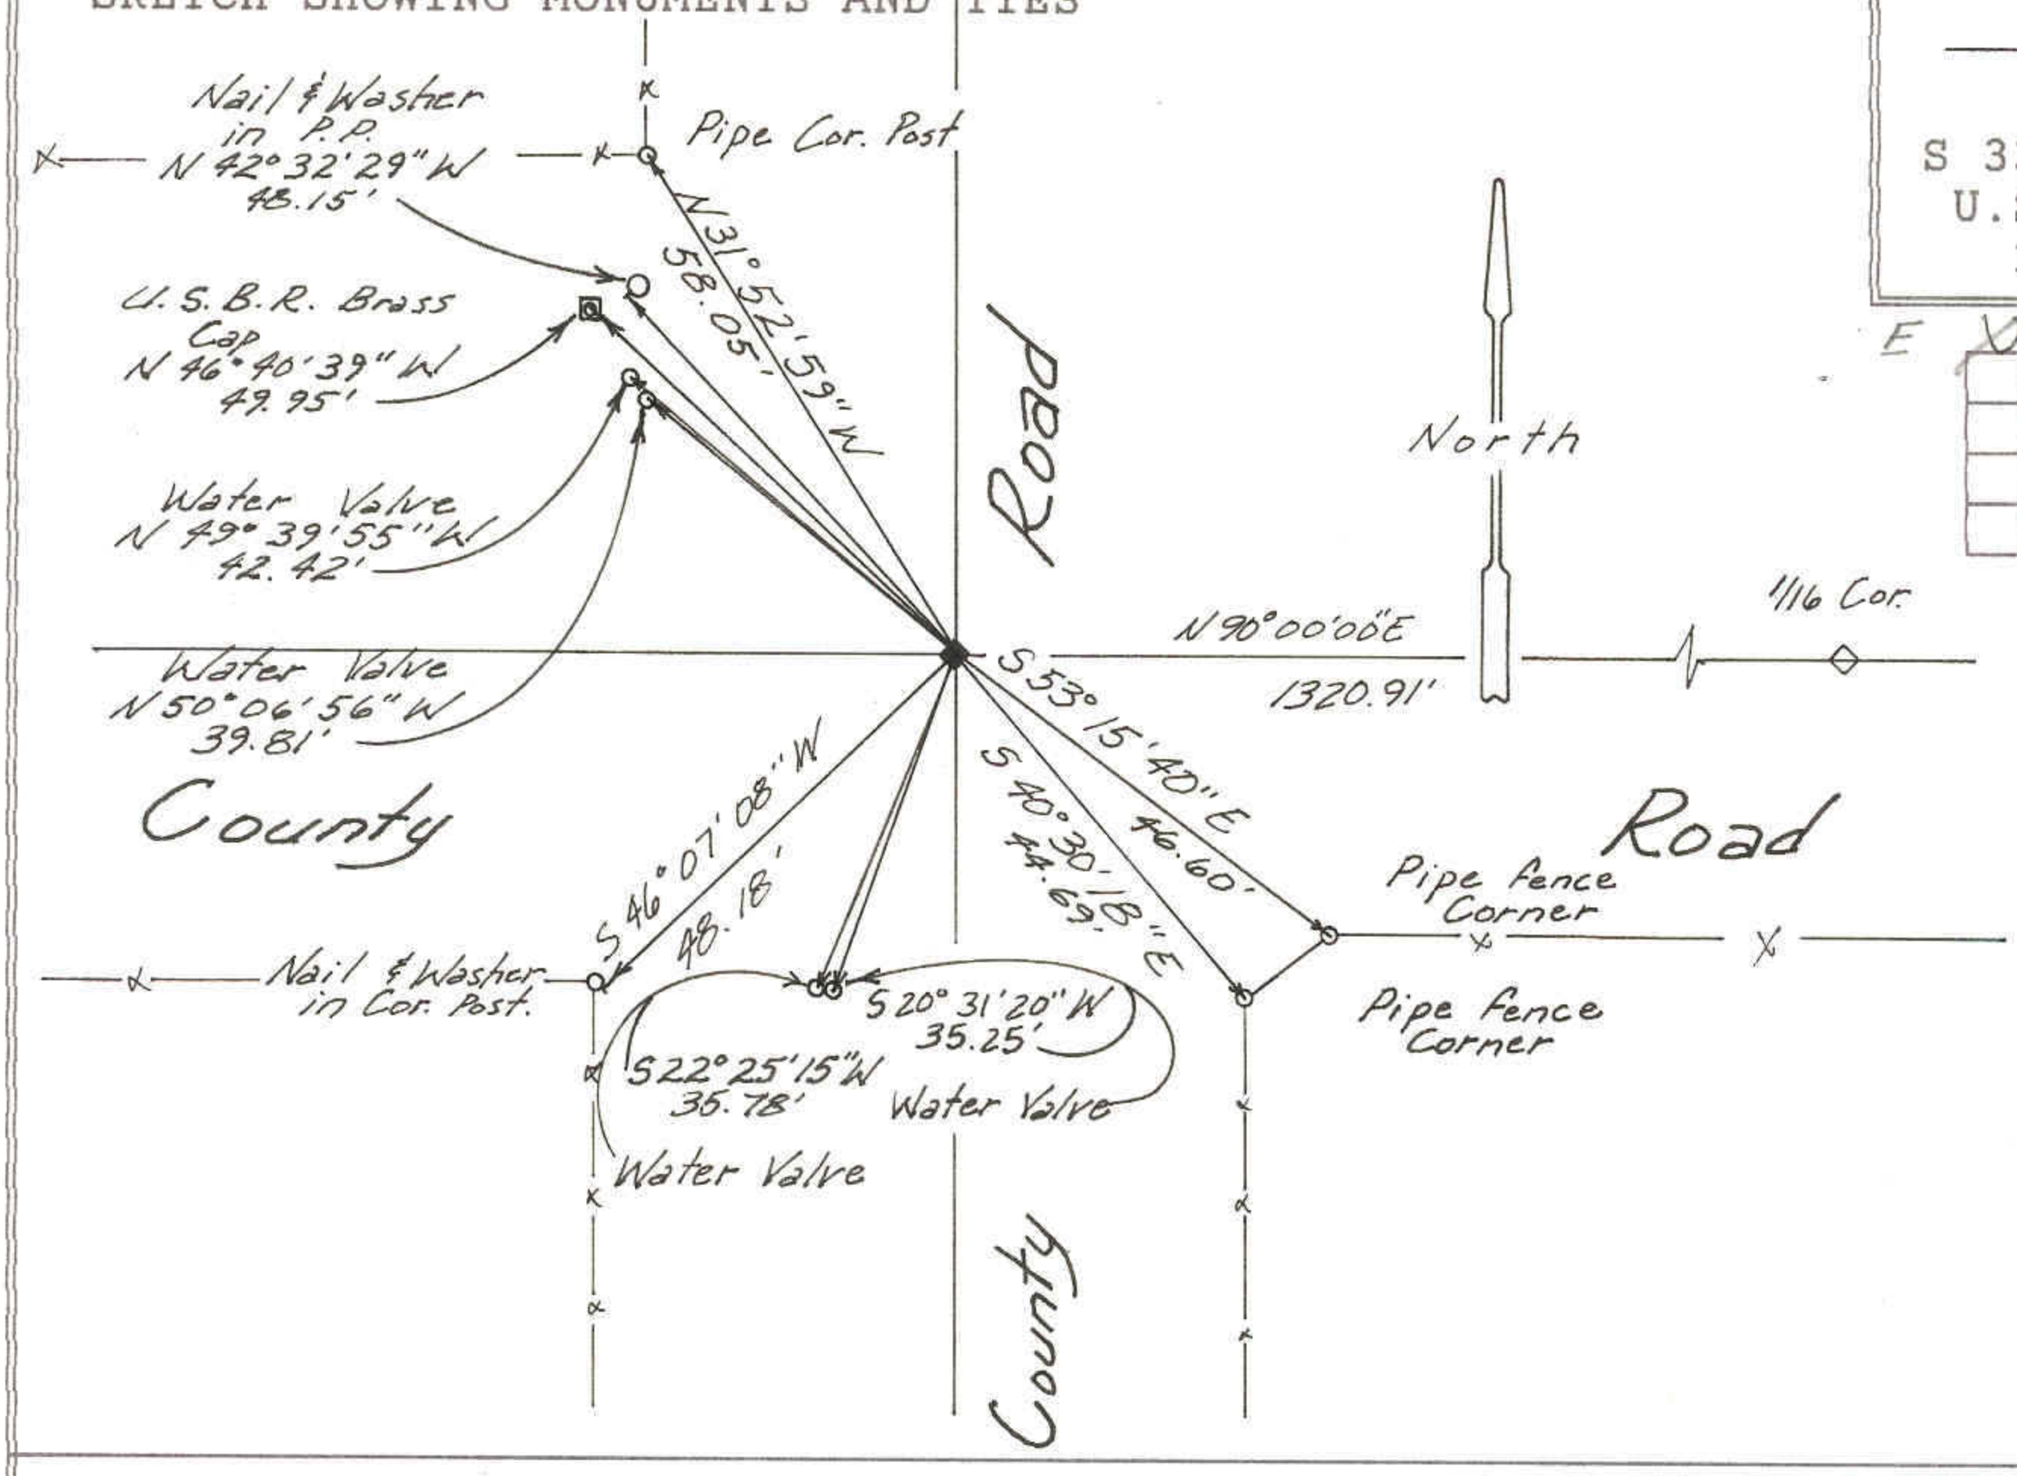

DESCRIPTION OF CORNER EVIDENCE FOUND
Found copper welded monument.

DESCRIPTION OF MONUMENT AND ACCESSORIES ESTABLISHED TO PERPETUATE THE ORIGINAL LOCATION OF THE CORNER

Referenced as shown.

STATE PLANE COORDINATE DATA

CERTIFICATION

I Jerry D. Allred, Registered Land Surveyor, State of Utah, hereby certify that I have performed or reviewed the work done on the diagrammed corner as reported on this recordation form and approve same.

Date 20 Dec '95

Jerry D. Allred
Signature of Surveyor

148951
Reg. No.

SCND 10 MAR 03