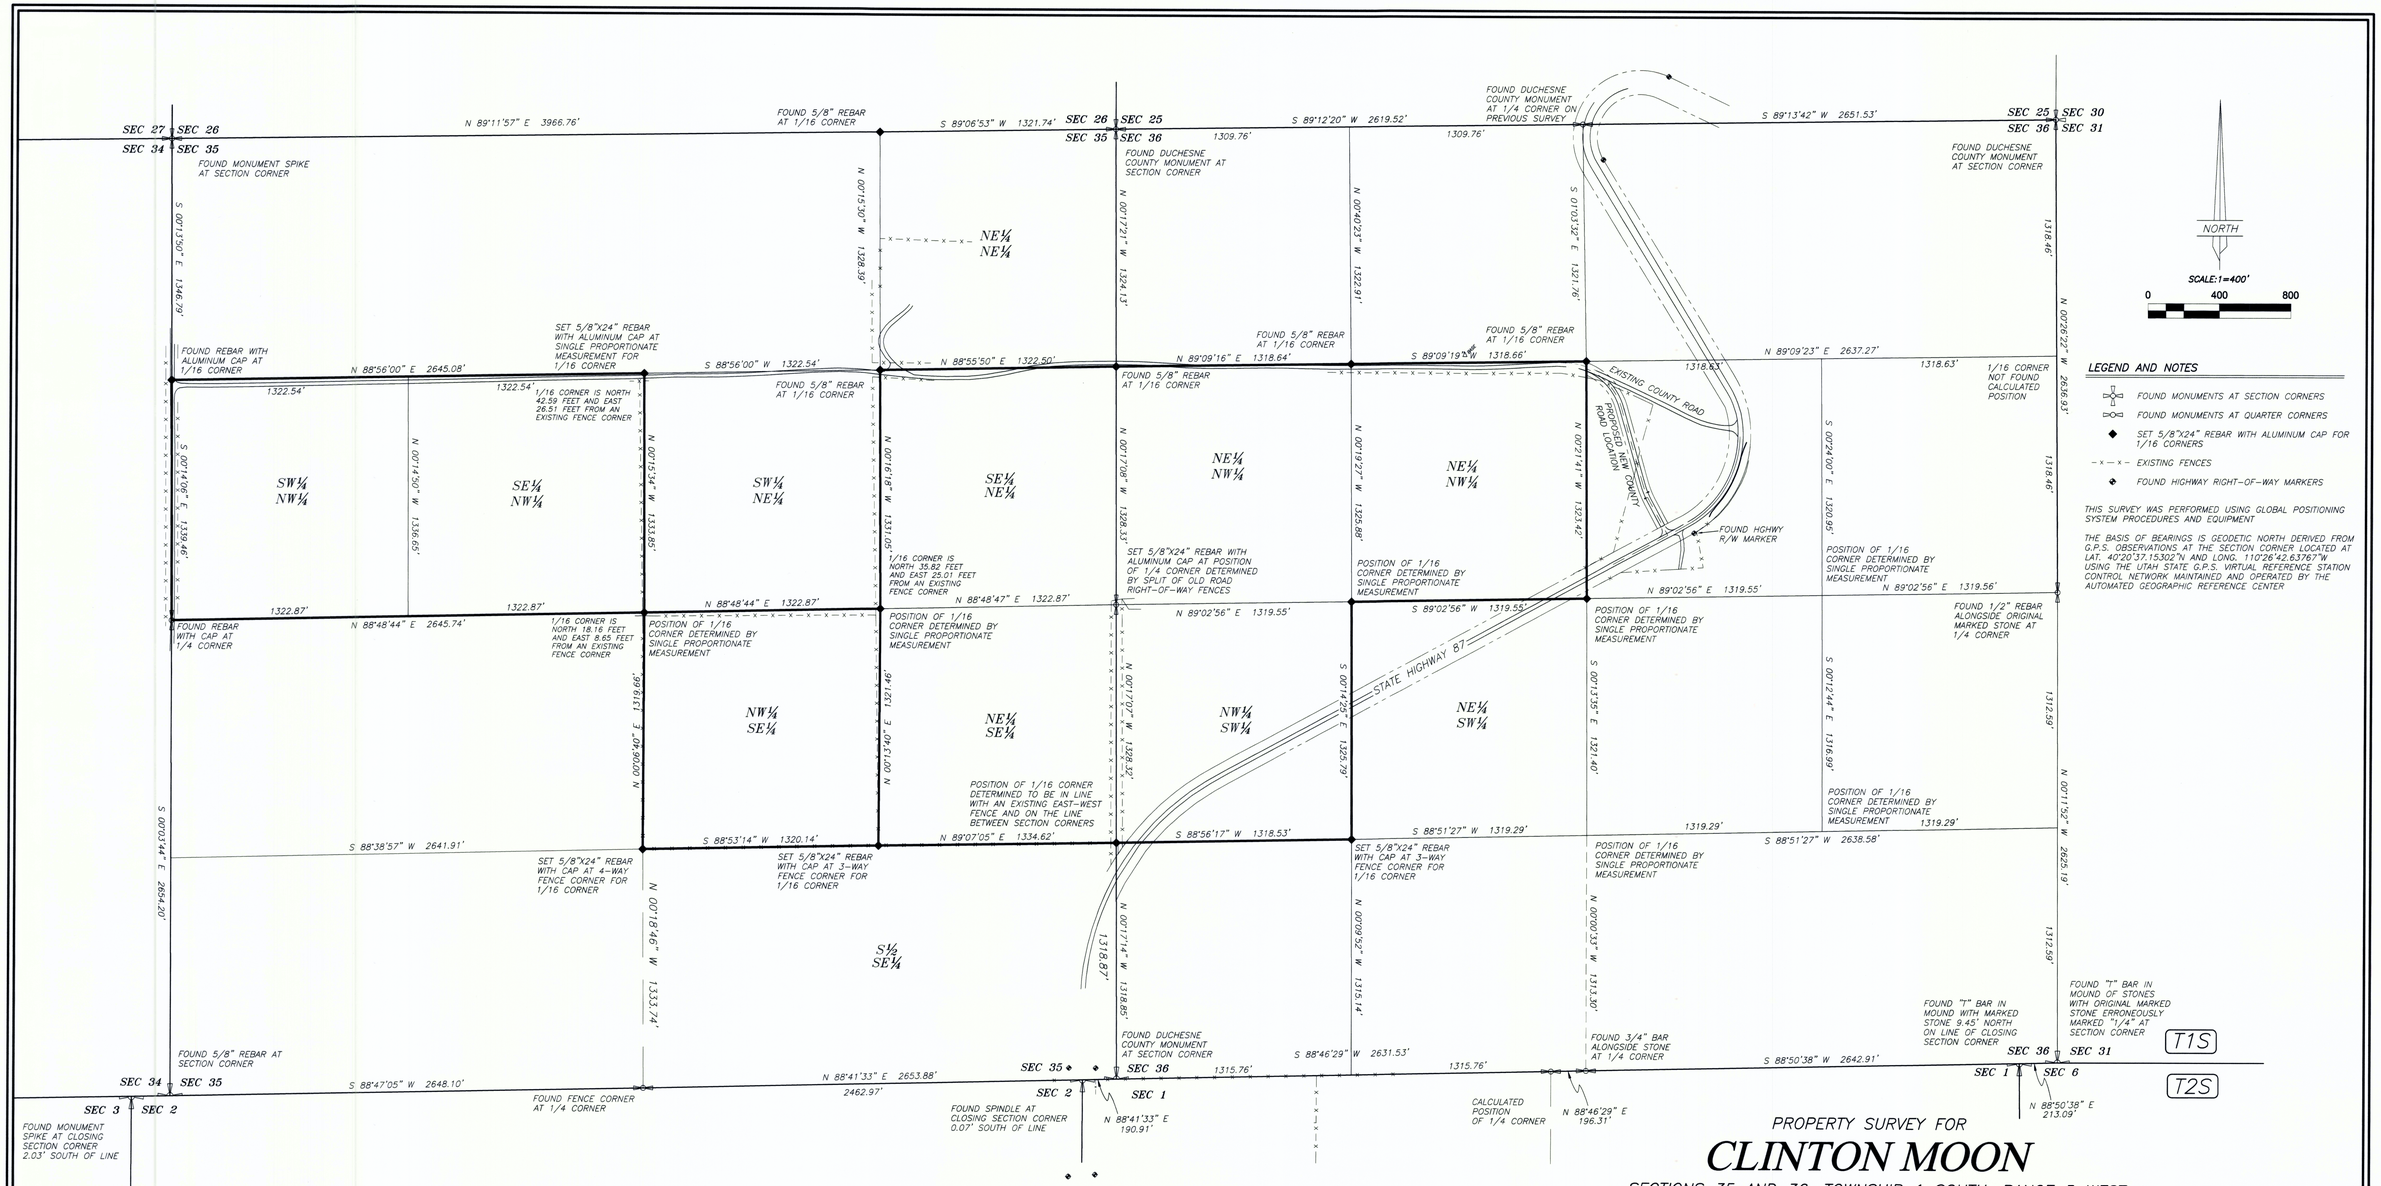

LEGEND AND NOTES

- FOUND MONUMENTS AT SECTION CORNERS
- FOUND MONUMENTS AT QUARTER CORNERS
- SET 5/8"X24" REBAR WITH ALUMINUM CAP FOR 1/16 CORNERS
- EXISTING FENCES
- FOUND HIGHWAY RIGHT-OF-WAY MARKERS

THIS SURVEY WAS PERFORMED USING GLOBAL POSITIONING SYSTEM PROCEDURES AND EQUIPMENT

THE BASIS OF BEARINGS IS GEODETIC NORTH DERIVED FROM G.P.S. OBSERVATIONS AT THE SECTION CORNER LOCATED AT LAT. 40°20'37.15302"N AND LONG. 110°26'42.63767"W USING THE UTAH STATE G.P.S. VIRTUAL REFERENCE STATION CONTROL NETWORK MAINTAINED AND OPERATED BY THE AUTOMATED GEOGRAPHIC REFERENCE CENTER

PROPERTY SURVEY FOR

CLINTON MOON

SECTIONS 35 AND 36, TOWNSHIP 1 SOUTH, RANGE 5 WEST

UINTAH SPECIAL BASE AND MERIDIAN

NARRATIVE

This survey was performed at the request of Clinton Moon for the purpose of locating and marking the corners of the aliquot parts of Sections 35 and 36, Township 1 South, Range 5 West of the Uintah Special Base and Meridian, as indicated on this plat. These sections were originally surveyed by the General Land Office using the "3-mile method" of section subdivision during which the 1/16 corners were set. A search was made for the monuments marking these aliquot part corners and the results are noted by each corner on the plat. Those corners not found were reestablished using evidence of their original position or if no evidence was found then they were set using single proportionate measurement. This plat represents the dependent resurvey of Sections 35 and 36, and is designed to restore the Public Land Survey System corners to their true original location according to the best available evidence.

SURVEYOR'S CERTIFICATE

This is to certify that this plat was prepared from the field notes and electronic data collector files of an actual survey made by me, or under my personal supervision, of the parcels of land shown hereon, and that the monuments indicated were found or set during said survey, and that this plat accurately represents said survey to the best of my knowledge.

PROFESSIONAL LAND SURVEYOR No. 148951 JERRY D. ALLRED 15 APR '16 STATE OF UTAH

Jerry D. Allred, Professional Land Surveyor
Utah Certificate Number 148951

COUNTY SURVEYOR'S FILE # 3344

JERRY D. ALLRED AND ASSOCIATES
SURVEYING CONSULTANTS
1235 NORTH 700 EAST--P.O. BOX 975
DUCHESNE, UTAH 84021
(435) 738-5352

25 APR 2016 16-100-012

DRAWING NUMBER 3344
SAFCO PRODUCTS • NEW HOPE, MINNESOTA RENDER BY PART NUMBER 15051