RIGHT–OF–WAY SURVEY FOR

KINDER MORGAN

STEVENSON 2–25A5 CONNECTOR

SECTION 25, TOWNSHIP 1 SOUTH, RANGE 5 WEST,
SECTIONS 30 & 31, TOWNSHIP 1 SOUTH, RANGE 4 WEST
UINTAH SPECIAL BASE AND MERIDIAN
DUCHESNE COUNTY, UTAH

NORTH

SCALE: 1"=300'

0' 300' 600'

DESCRIPTION OF RIGHT–OF–WAY

A 40 feet wide permanent right–of–way over portions of Section 25, Township 1 South, Range 5 West and Sections 30 and 31, Township 1 South, Range 4 West of the Uintah Special Base and Meridian, with the width being 20 feet on either side of the following described centerline;

Commencing at the Northeast Corner of the SE1/4 of the SE1/4 of said Section 25; Thence South 44°13'44" West 47.31 feet to the TRUE POINT OF BEGINNING which is on the West right–of–way line of a county road;
Thence South 85°57'58" East 137.10 feet; Thence South 00°19'02" East 195.04 feet; Thence South 01°42'56" East 259.59 feet; Thence South 04°12'27" East 240.69 feet; Thence South 05°26'15" East 474.98 feet; Thence South 62°04'53" East 29.14 feet; Thence South 16°26'46" West 59.95 feet; Thence South 04°38'55" East 273.65 feet; Thence South 35°07'09" East 86.80 feet; Thence South 32°13'30" East 338.18 feet; Thence South 45°29'48" East 129.82 feet; Thence South 44°38'53" West 145.69 feet; Thence South 13°01'18" West 450.18 feet; Thence South 30°43'09" West 31.25 feet; Thence South 00°38'03" East 319.43 feet; Thence South 03°34'01" East 136.75 feet; Thence South 28°33'44" West 30.73 feet; Thence South 49°08'07" East 408.80 feet; Thence South 58°19'11" East 278.88 feet; Thence South 44°36'43" East 372.58 feet; Thence South 78°45'06" East 380.53 feet; Thence South 41°32'10" East 178.32 feet; Thence North 88°52'45" East 908.97 feet to the East line of the N1/2 of the SW1/4 of said Section 31. Said described right–of–way being 5867.05 feet in length, with the sidelines being shortened or elongated to intersect said right–of–way and aliquot part lines.

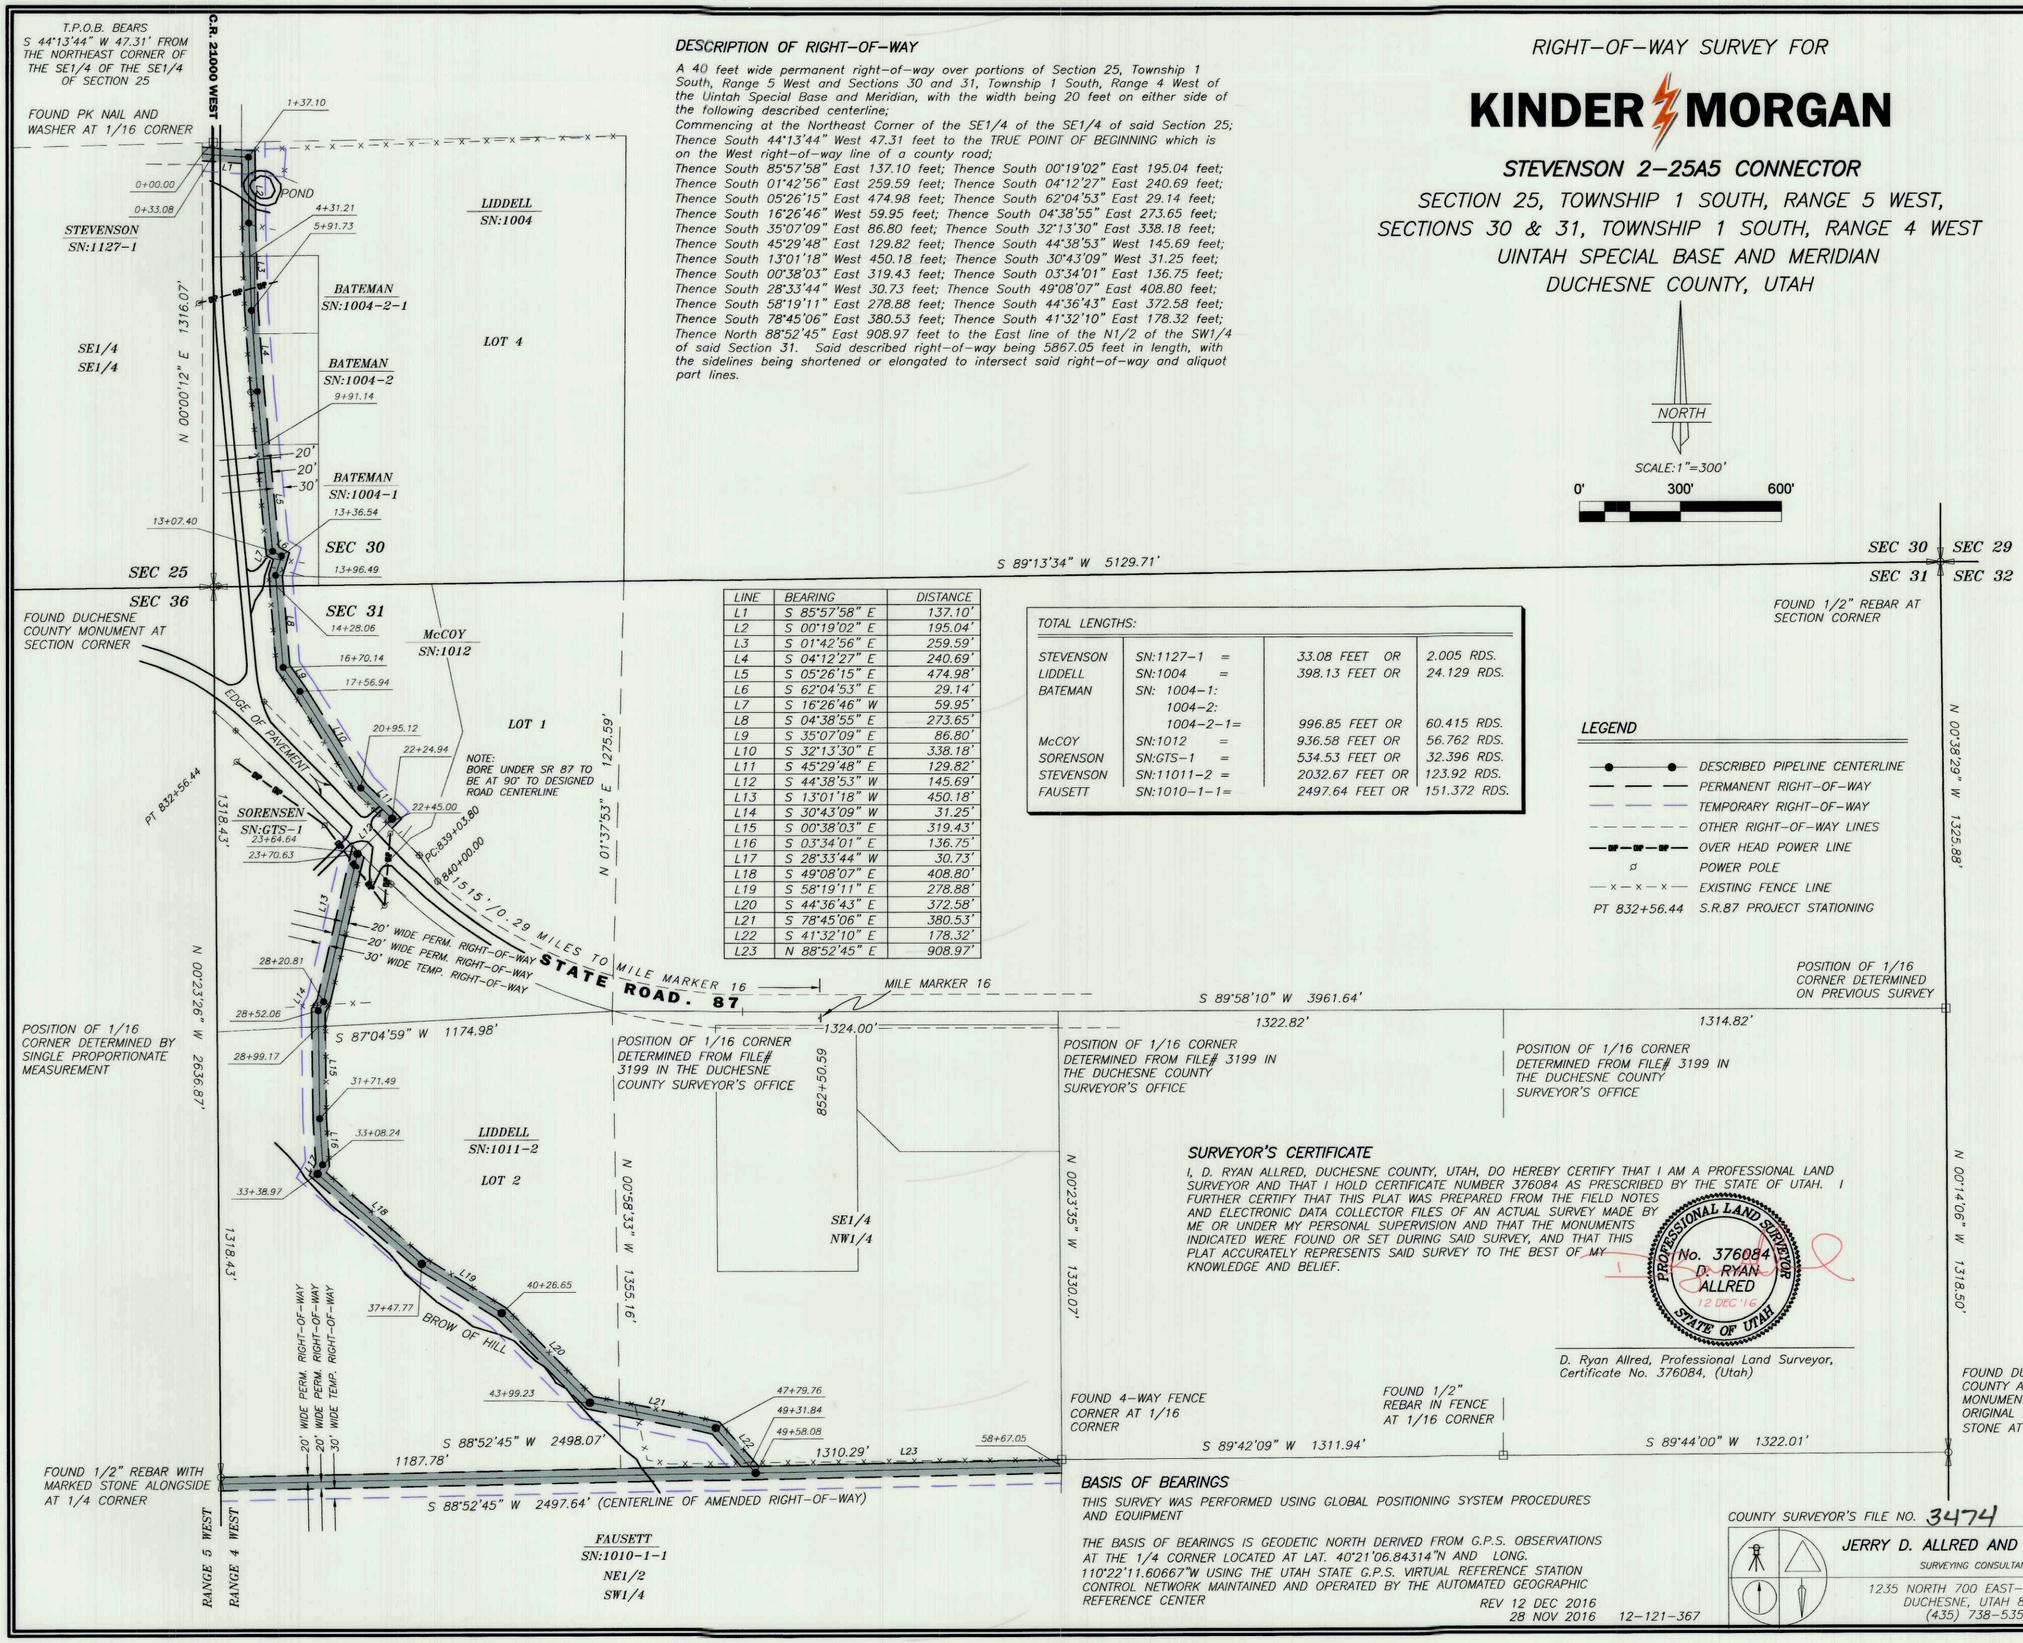

LINE	BEARING	DISTANCE
L1	S 85°57'58" E	137.10'
L2	S 00°19'02" E	195.04'
L3	S 01°42'56" E	259.59'
L4	S 04°12'27" E	240.69'
L5	S 05°26'15" E	474.98'
L6	S 62°04'53" E	29.14'
L7	S 16°26'46" W	59.95'
L8	S 04°38'55" E	273.65'
L9	S 35°07'09" E	86.80'
L10	S 32°13'30" E	338.18'
L11	S 45°29'48" E	129.82'
L12	S 44°38'53" W	145.69'
L13	S 13°01'18" W	450.18'
L14	S 30°43'09" W	31.25'
L15	S 00°38'03" E	319.43'
L16	S 03°34'01" E	136.75'
L17	S 28°33'44" W	30.73'
L18	S 49°08'07" E	408.80'
L19	S 58°19'11" E	278.88'
L20	S 44°36'43" E	372.58'
L21	S 78°45'06" E	380.53'
L22	S 41°32'10" E	178.32'
L23	N 88°52'45" E	908.97'

TOTAL LENGTHS:

STEVENSON	SN:1127–1 =	33.08 FEET OR	2.005 RDS.
LIDDELL	SN:1004 =	398.13 FEET OR	24.129 RDS.
BATEMAN	SN: 1004–1:		
	1004–2:		
	1004–2–1=	996.85 FEET OR	60.415 RDS.
McCOY	SN:1012 =	936.58 FEET OR	56.762 RDS.
SORENSON	SN:GTS–1 =	534.53 FEET OR	32.396 RDS.
STEVENSON	SN:11011–2 =	2032.67 FEET OR	123.92 RDS.
FAUSETT	SN:1010–1–1=	2497.64 FEET OR	151.372 RDS.

LEGEND

- DESCRIBED PIPELINE CENTERLINE
- PERMANENT RIGHT–OF–WAY
- TEMPORARY RIGHT–OF–WAY
- OTHER RIGHT–OF–WAY LINES
- OVER HEAD POWER LINE
- POWER POLE
- EXISTING FENCE LINE
- PT 832+56.44 S.R.87 PROJECT STATIONING

SURVEYOR'S CERTIFICATE

I, D. RYAN ALLRED, DUCHESNE COUNTY, UTAH, DO HEREBY CERTIFY THAT I AM A PROFESSIONAL LAND SURVEYOR AND THAT I HOLD CERTIFICATE NUMBER 376084 AS PRESCRIBED BY THE STATE OF UTAH. I FURTHER CERTIFY THAT THIS PLAT WAS PREPARED FROM THE FIELD NOTES AND ELECTRONIC DATA COLLECTOR FILES OF AN ACTUAL SURVEY MADE BY ME OR UNDER MY PERSONAL SUPERVISION AND THAT THE MONUMENTS INDICATED WERE FOUND OR SET DURING SAID SURVEY, AND THAT THIS PLAT ACCURATELY REPRESENTS SAID SURVEY TO THE BEST OF MY KNOWLEDGE AND BELIEF.

PROFESSIONAL LAND SURVEYOR No. 376084 D. RYAN ALLRED 12 DEC '16 STATE OF UTAH

D. Ryan Allred, Professional Land Surveyor, Certificate No. 376084, (Utah)

BASIS OF BEARINGS

THIS SURVEY WAS PERFORMED USING GLOBAL POSITIONING SYSTEM PROCEDURES AND EQUIPMENT

THE BASIS OF BEARINGS IS GEODETIC NORTH DERIVED FROM G.P.S. OBSERVATIONS AT THE 1/4 CORNER LOCATED AT LAT. 40°21'06.84314"N AND LONG. 110°22'11.60667"W USING THE UTAH STATE G.P.S. VIRTUAL REFERENCE STATION CONTROL NETWORK MAINTAINED AND OPERATED BY THE AUTOMATED GEOGRAPHIC REFERENCE CENTER

REV 12 DEC 2016
28 NOV 2016 12–121–367

COUNTY SURVEYOR'S FILE NO. 3474

JERRY D. ALLRED AND ASSOCIATES
SURVEYING CONSULTANTS
1235 NORTH 700 EAST––BOX 975
DUCHESNE, UTAH 84021
(435) 738–5352

DRAWING NUMBER 3474
SAFCO PRODUCTS • NEW HOPE, MINNESOTA