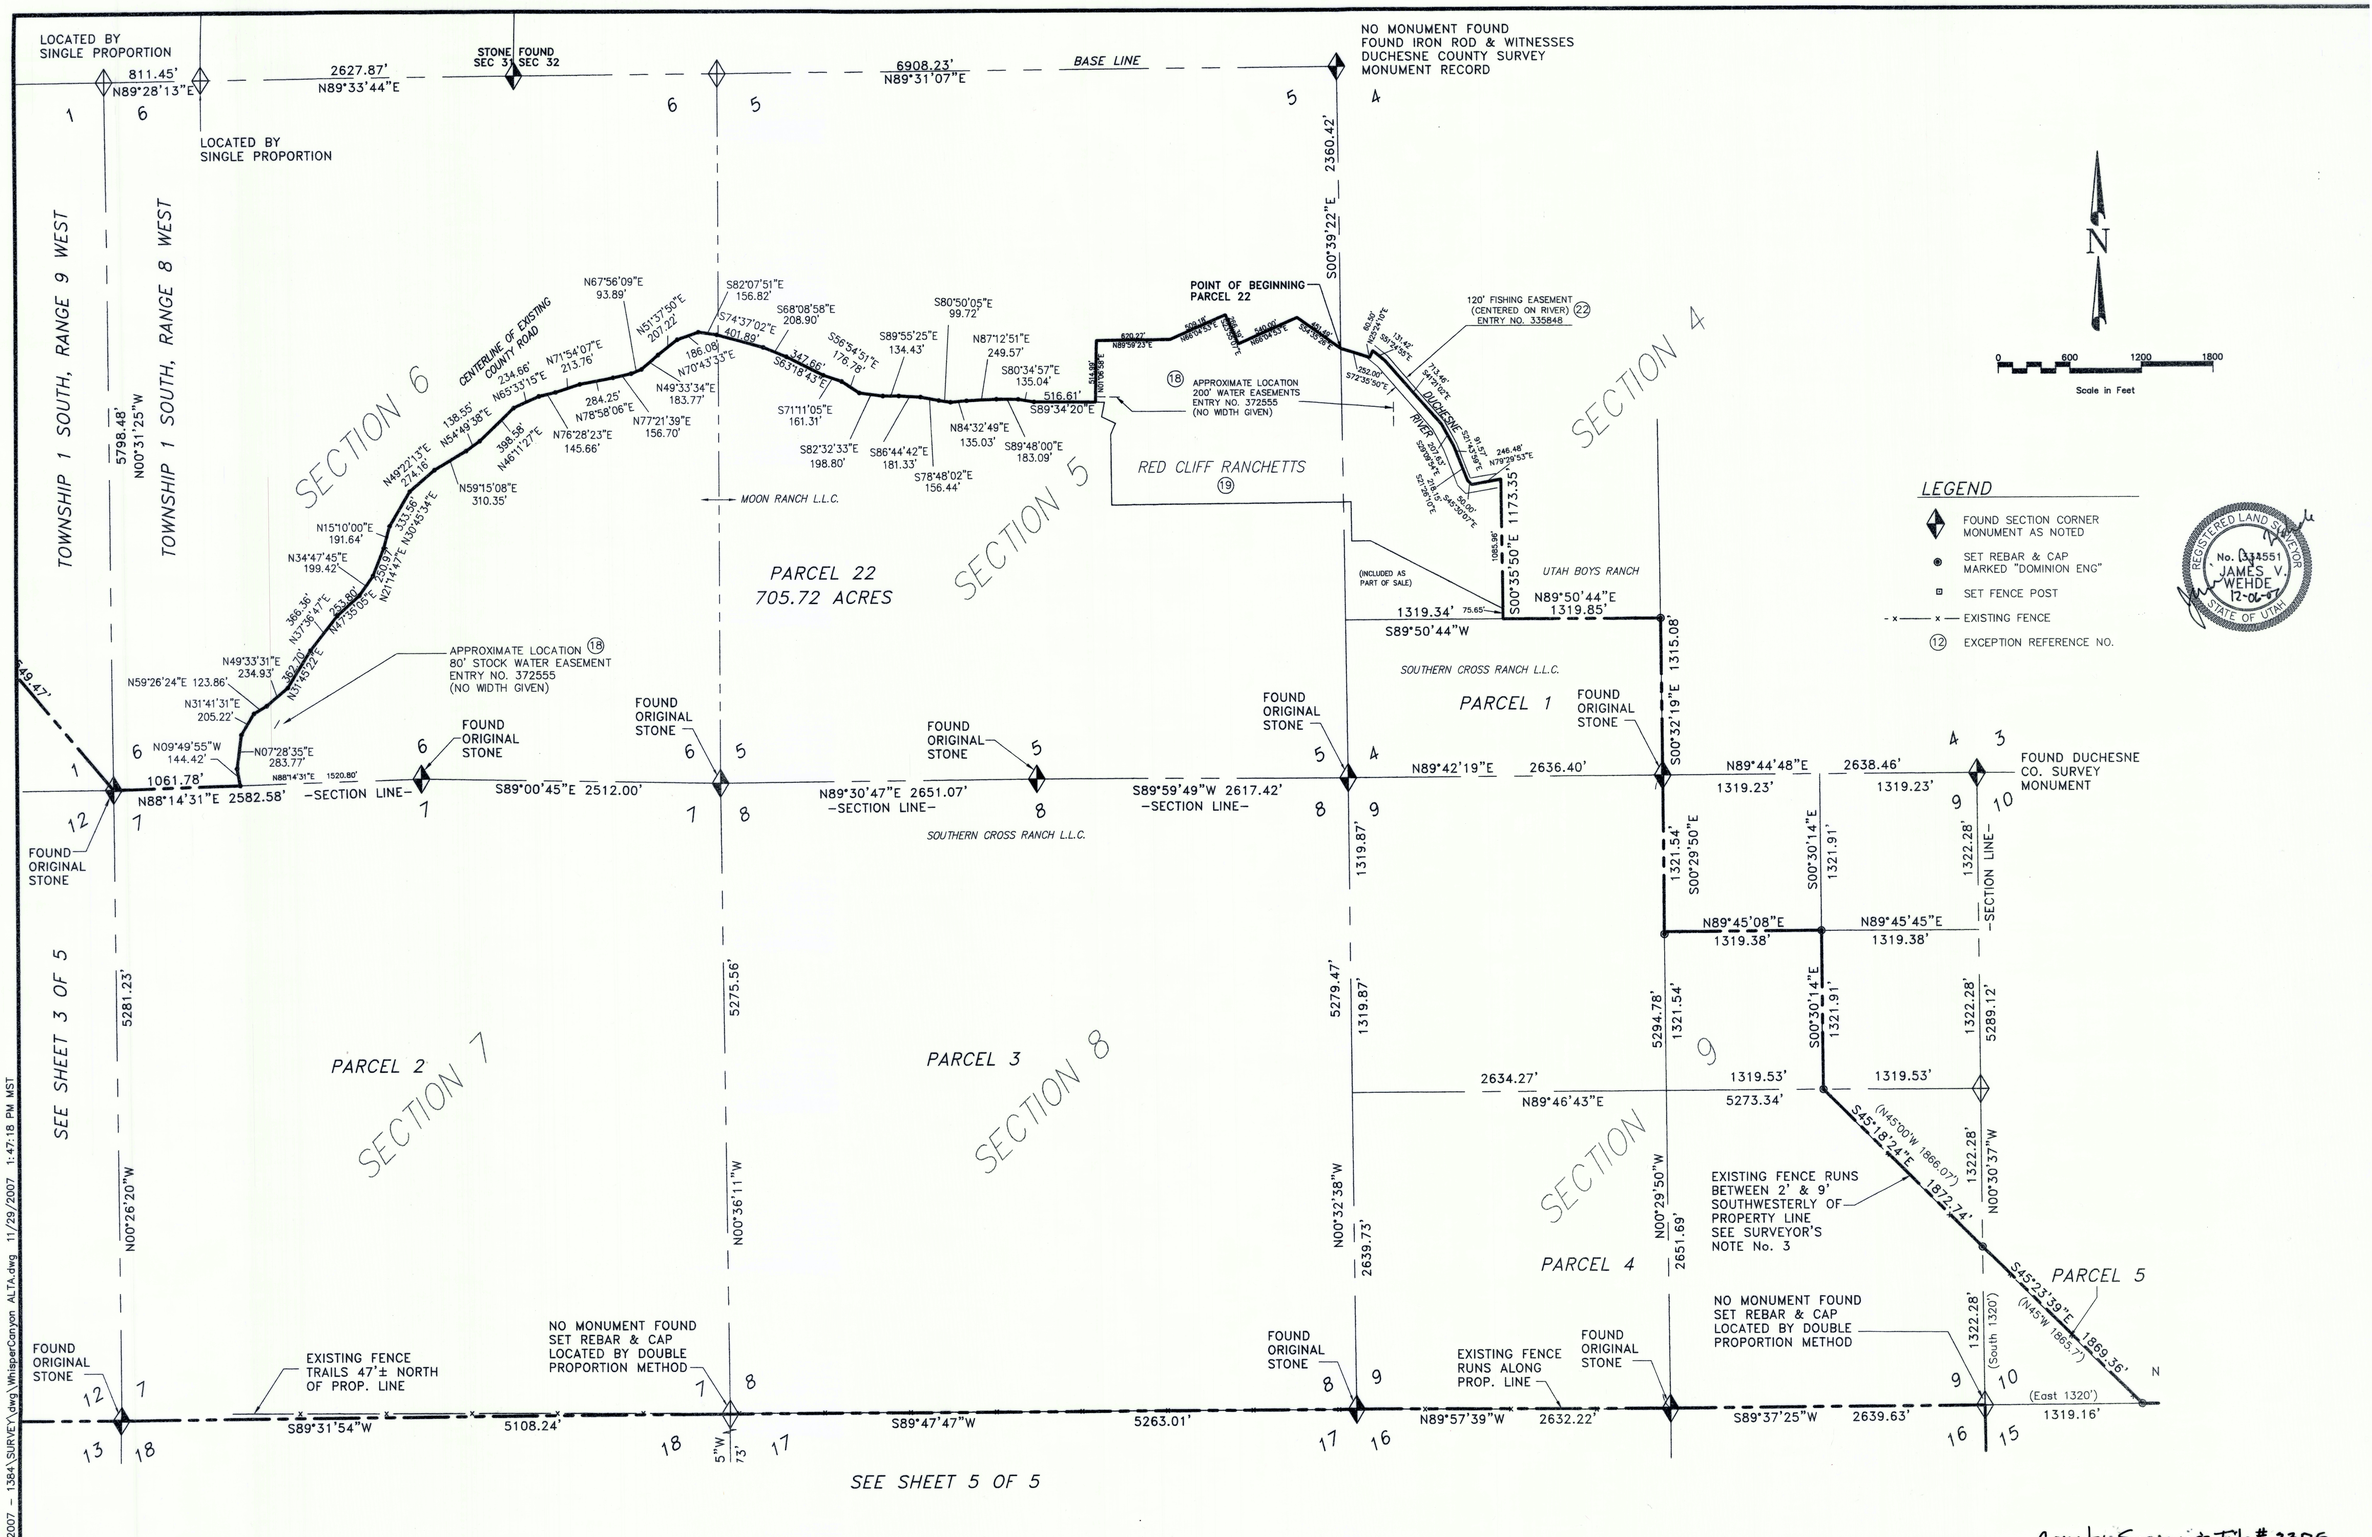

County Surveyor's File # 3375

DRAWN JVW 11/07 (DATE)	CHECKED JP 11/07 (DATE)	WHISPER CANYON, LC.	ALTA/ACSM LAND TITLE SURVEY
DESIGNED (DATE)	PROJECT ENGINEER	Tabiona, Wasatch & Duchesne County, Utah	SAND CREEK RANCH
APPROVED JVW 11/07 (DATE)	JDP PROJECT MANAGER	DOMINION Engineering Associates, L.C. 5684 South Green Street Murray, Utah 84123 801-713-3000	

NO.	REVISIONS	BY	DATE
0	RELEASED FOR REVIEW	JDP	1129.07

PROJECT NO. 1384-(
SHEET NO. 4 OF
FILE NAME:
SCAL 1"

P:\SAND CREEK ALTA 2007 - 1384\SURVEY\dwg\WhisperCanyon ALTA.dwg 11/29/2007 1:47:18 PM MST

DRAWING NUMBER 4 of 5