TOWNSHIP 2 NORTH RANGE 5 WEST, UINTAH SPECIAL MERIDIAN
SECTION 34 & 35
DEPENDENT RESURVEY & SECTION SUBDIVISION

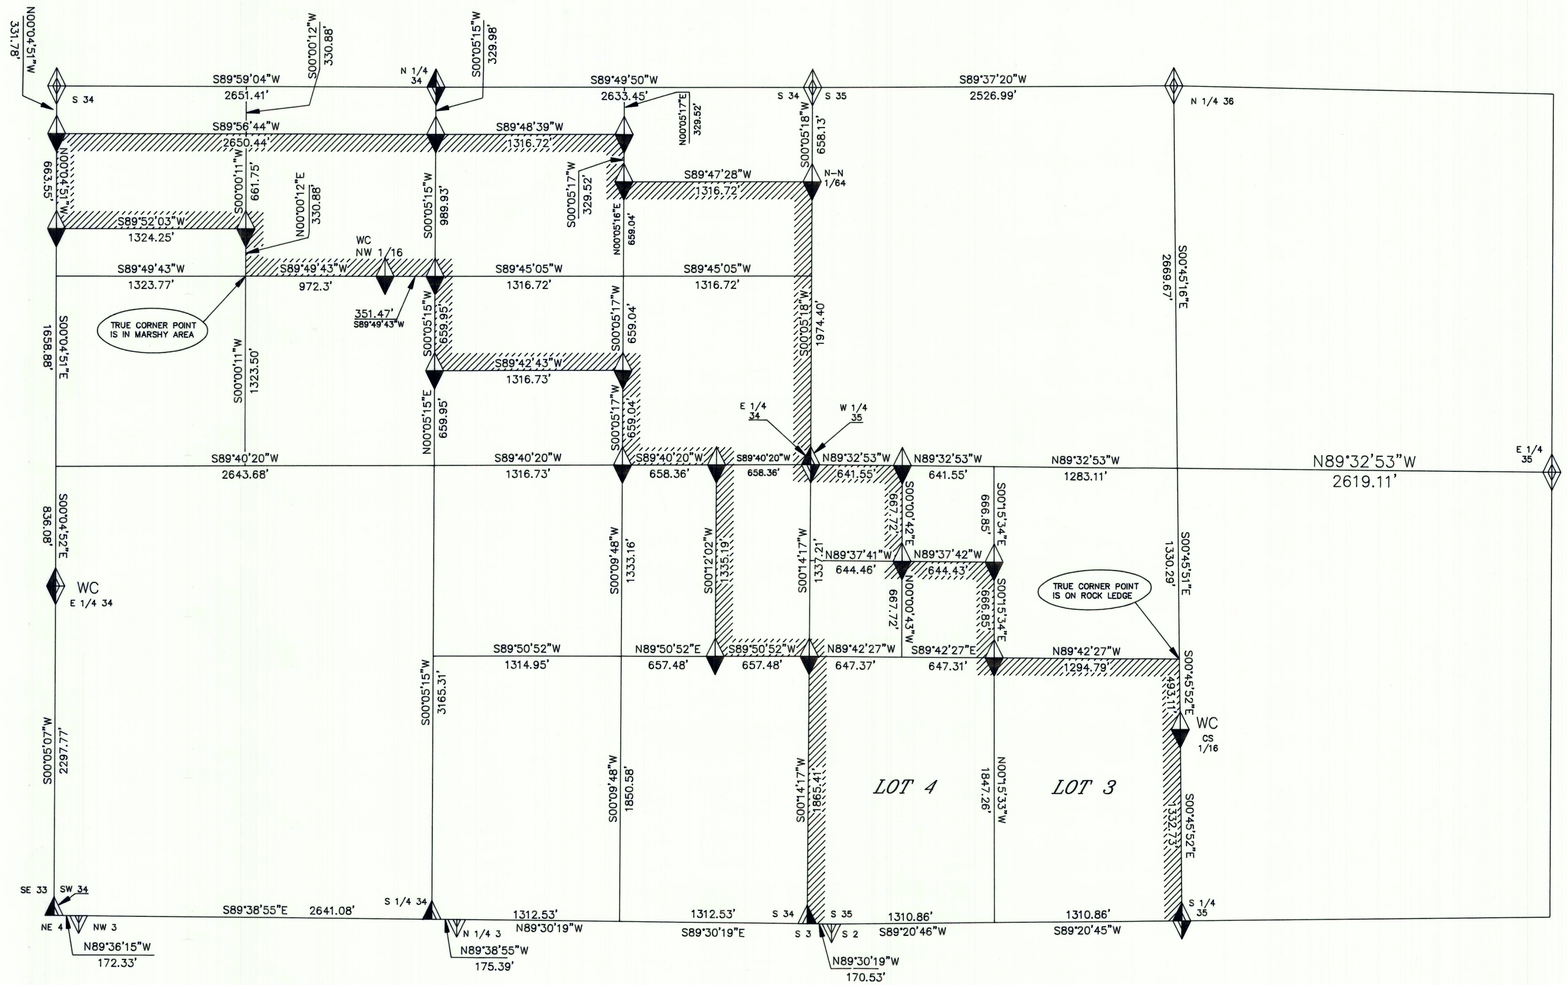

LEGEND

- FOUND B.L.M. MONUMENT AS DESCRIBED IN THEIR RECORDS.
- FOREST SERVICE MONUMENT SET BY PROPORTIONATE MEASUREMENT
- SUBDIVISION MONUMENT SET BY FOREST SERVICE
- FOREST SERVICE MONUMENT SET FROM ORIGINAL EVIDENCE
- PRIVATE / U.S.F.S. — FOREST SERVICE BOUNDARY LINE – SURVEYED AND POSTED

NOTES

THE PURPOSE OF THE SURVEY IS TO IDENTIFY NATIONAL FOREST LAND.

ALL FOREST SERVICE MONUMENTS ARE 30" ALUMINUM POST WITH A 3 1/4" DIA. ALUMINUM CAP WITH IDENTIFYING "LOGO".

A DILIGENT SEARCH WAS MADE FOR THE 1/16 CORNERS OF RECORD ON THE NORTH LINES OF SECTIONS 2 & 3. NO EVIDENCE WAS RECOVERED.

CORNER RECORDS FILED SEPARATELY.

CERTIFICATE OF SURVEY

I, J. RUSSELL MANNING, REGISTERED LAND SURVEYOR NO. 3080 – UTAH, CERTIFY THIS PLAT CORRECTLY REPRESENTS A SURVEY MADE BY ME OR UNDER MY DIRECTION AT THE REQUEST OF THE U.S. DEPT. OF AGRICULTURE – FOREST SERVICE.

REGISTERED LAND SURVEYOR 3080 J. RUSSELL MANNING STATE OF UTAH

GRAPHIC SCALE

500 0 250 500 1000 2000

(IN FEET)
1 inch = 500 ft.

BASIS OF BEARING

ALL BEARINGS SHOWN ARE IN PLANE–ANGLE RELATIONSHIP TO A SOLAR OBSERVATION TAKEN NEAR THE C 1/4 OF SECTION 34, T2N, R5E, UNITAH SPECIAL MERIDIAN.

16 Feb '94 Duchesne County Surveyor File #346

FOREST SERVICE
REGION 4 ASHLEY NATIONAL FOREST

NATIONAL FOREST BOUNDARY
LAKE FORK SURVEY
SECTION 34 & 35
TOWNSHIP 2 NORTH RANGE 5 WEST
UINTAH SPECIAL MERIDIAN

SURVEYED BY J. RUSSELL MANNING	DATE	CHECKED G.M.	
APPROVED BY J. RUSSELL MANNING, FOREST LAND SURVEYOR	DATE	DRAWN M BROWN	
		SHEET 1 OF 1	

SAFCO PRODUCTS • NEW HOPE, MINNESOTA REORDER BY PART NUMBER 6551

346