DUCHESNE COUNTY SURVEY MONUMENT RECORD

T2S R1W
S 21
1\4
S 28

U.S.B.&M.
1989

J Q-11

SKETCH SHOWING MONUMENTS AND TIES

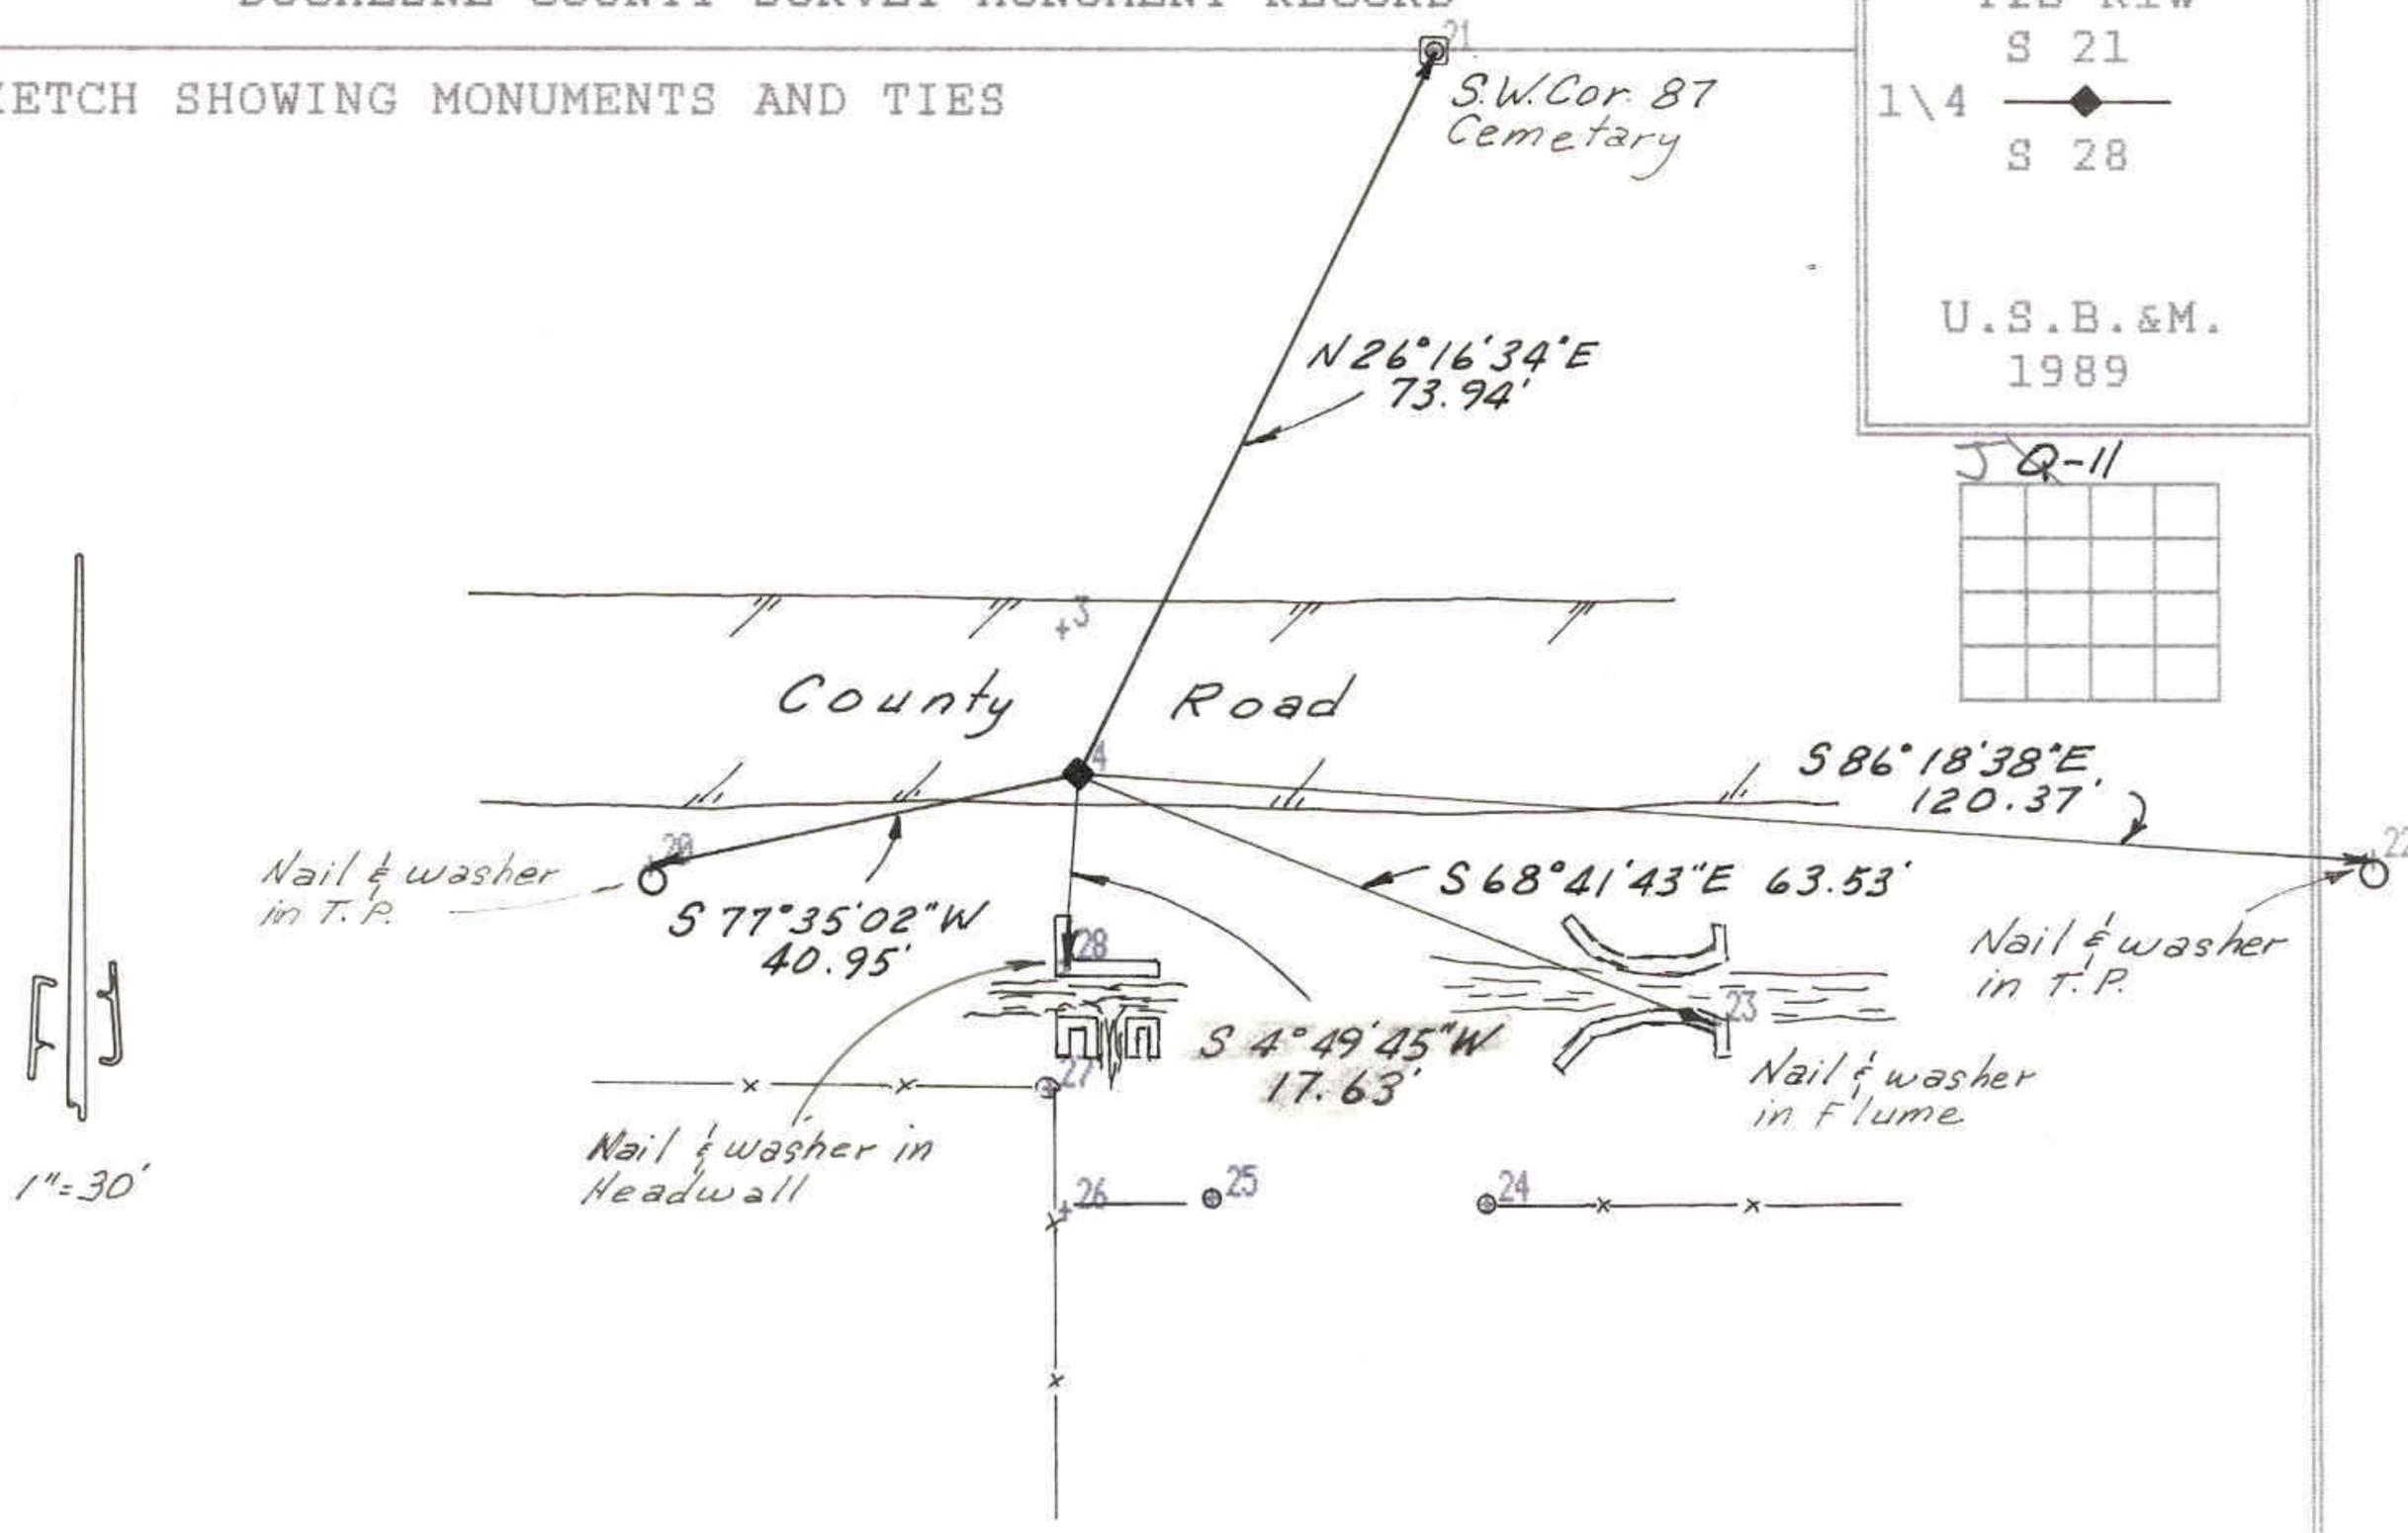

DESCRIPTION OF CORNER EVIDENCE FOUND
Found 1\2"X24" rebar in County Road at the position of the corner.

DESCRIPTION OF MONUMENT AND ACCESSORIES ESTABLISHED TO PERPETUATE THE ORIGINAL LOCATION OF THE CORNER
Set 2-1\2" dia. aluminum County monument at position of corner, stamped:
DUCHESNE COUNTY SURVEY
UNLAWFUL TO DISTURB
T2S R1W
S 21
1\4
S 28
1989

Referenced as shown.

STATE PLANE COORDINATE DATA

CERTIFICATION

I Jerry D. Allred, Registered Land Surveyor, State of Utah, hereby certify that I have performed or reviewed the work done on the diagrammed corner as reported on this recordation form and approve same.

Date 6 Sept '89

Jerry D. Allred
Signature of Surveyor

3817
Reg. No.

SCND 25 FEB 03