DRAWING NUMBER

SAFCO PRODUCTS • NEW HOPE, MINNESOTA
REORDER BY PART NUMBER 6551

DRAWING NUMBER 1692

SAFCO PRODUCTS • NEW HOPE, MINNESOTA
REORDER BY PART NUMBER 6551

DRAWING NUMBER

SAFCO PRODUCTS • NEW HOPE, MINNESOTA
REORDER BY PART NUMBER 6551

DRAWING NUMBER

SAFCO PRODUCTS • NEW HOPE, MINNESOTA
REORDER BY PART NUMBER 6551

PROPERTY SURVEY FOR

JAY MITCHELL

SECTION 4, TOWNSHIP 2 SOUTH RANGE 1 WEST UINTAH SPECIAL BASE & MERIDIAN

LEGAL DESCRIPTION

PARCEL 1

BEGINNING 1322.12 FEET. N. 0°27'48" E. OF THE SOUTHEAST CORNER OF SECTION 4, T. 2 S., R. 1 W. U.S.B.&M.
THENCE S. 89°47'44" W. 1308.97 FEET TO THE S.E. 1/16THE CORNER;
THENCE N. 00°36'46" E. 330.98 FEET;
THENCE N. 89°48'53" E. 1308.10 FEET TO THE EAST BOUNDARY OF SAID SECTION 4;
THENCE S. 00°27'48" W. 330.53 FEET ALONG THE EAST SECTION LINE TO THE POINT OF BEGINNING.
ABOVE DESCRIBED PARCEL CONTAINS 9.93 ACRES.

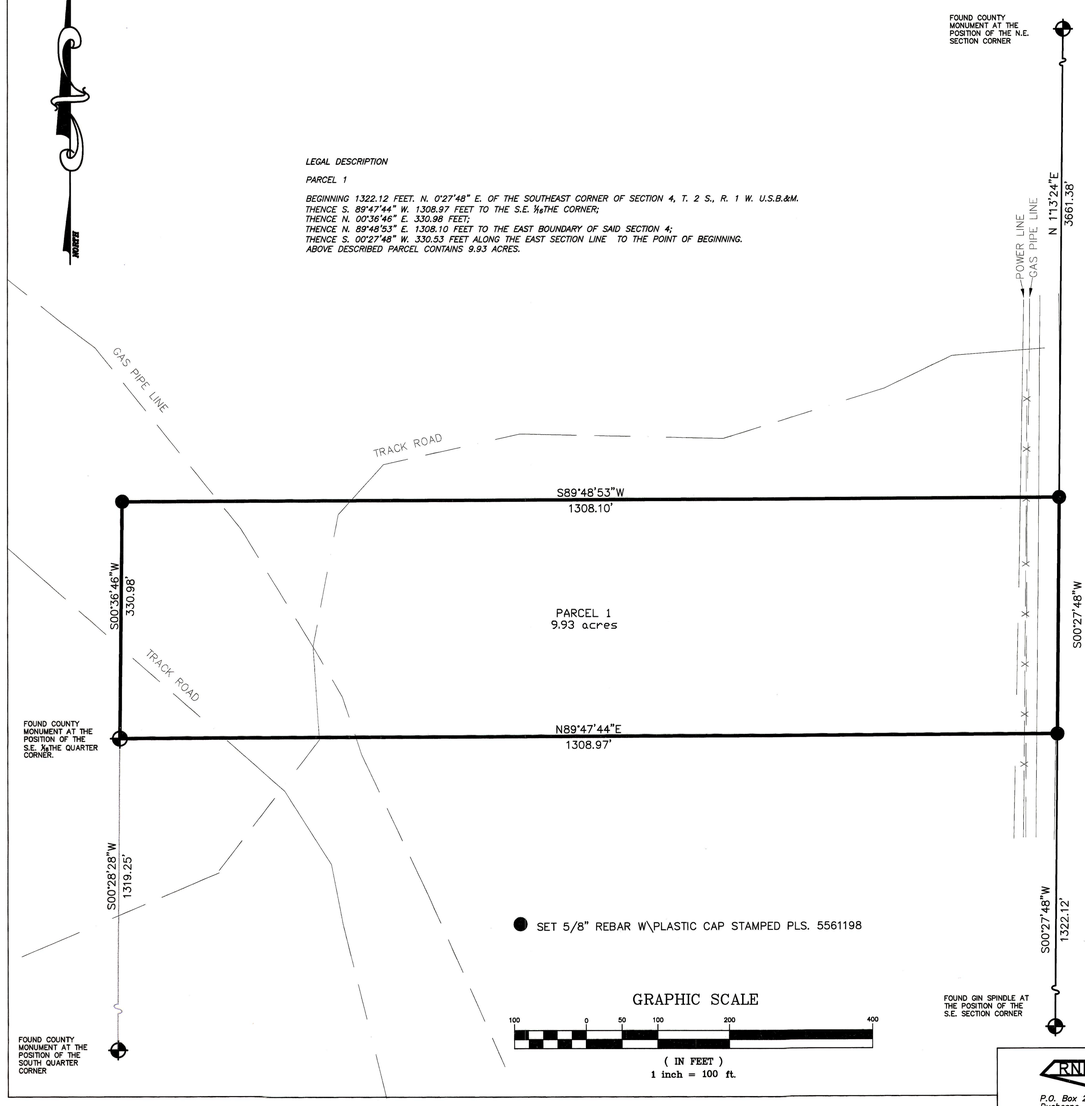

SURVEYOR'S CERTIFICATE

This is to certify that I have surveyed the parcel of land shown on this plat, and that the monuments indicated were found or set during said survey, and that this plat accurately represents said survey to the best of my knowledge.

PROFESSIONAL LAND SURVEYOR
Lic. No. 5561198
RODNEY N. ROWLEY
STATE OF UTAH

Rodney N. Rowley , Registered Land Surveyor,
Certificate No. 5561198 , (Utah)

NARRATIVE
THIS SURVEY WAS PERFORMED AT THE REQUEST OF MR. JAY MITCHELL FOR THE PURPOSE LOCATING PARCEL SHOWN.

County Surveyor File# 1692

RNR LAND SURVEYING
P.O. Box 250
Duchesne, Utah 84021
435-823-5556 435-738-2607

DRAWN BY:	RR
SCALE:	1" = 100'
DATE:	20 JAN 2005
JOB NUMBER	