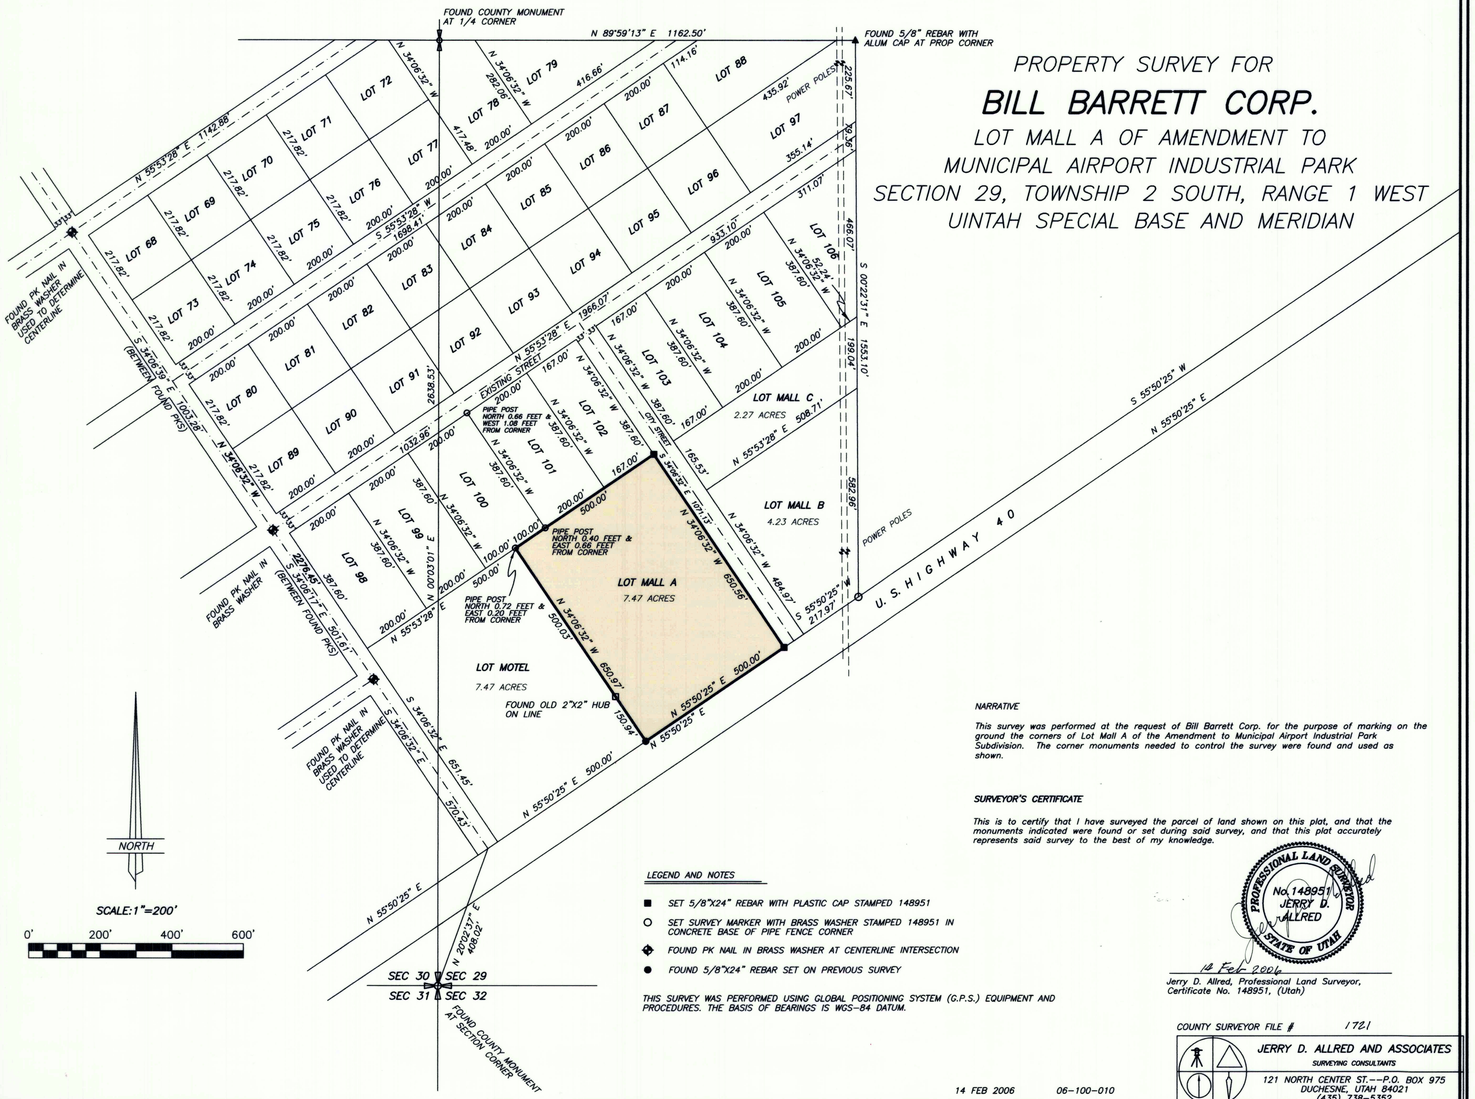

PROPERTY SURVEY FOR

BILL BARRETT CORP.

LOT MALL A OF AMENDMENT TO MUNICIPAL AIRPORT INDUSTRIAL PARK SECTION 29, TOWNSHIP 2 SOUTH, RANGE 1 WEST UINTAH SPECIAL BASE AND MERIDIAN

NARRATIVE

This survey was performed at the request of Bill Barrett Corp. for the purpose of marking on the ground the corners of Lot Mall A of the Amendment to Municipal Airport Industrial Park Subdivision. The corner monuments needed to control the survey were found and used as shown.

SURVEYOR'S CERTIFICATE

This is to certify that I have surveyed the parcel of land shown on this plat, and that the monuments indicated were found or set during said survey, and that this plat accurately represents said survey to the best of my knowledge.

PROFESSIONAL LAND SURVEYOR No. 148951 JERRY D. ALLRED STATE OF UTAH

14 Feb 2006

Jerry D. Allred, Professional Land Surveyor, Certificate No. 148951, (Utah)

LEGEND AND NOTES

- ■ SET 5/8"X24" REBAR WITH PLASTIC CAP STAMPED 148951
- ○ SET SURVEY MARKER WITH BRASS WASHER STAMPED 148951 IN CONCRETE BASE OF PIPE FENCE CORNER
- ◆ FOUND PK NAIL IN BRASS WASHER AT CENTERLINE INTERSECTION
- ● FOUND 5/8"X24" REBAR SET ON PREVIOUS SURVEY

THIS SURVEY WAS PERFORMED USING GLOBAL POSITIONING SYSTEM (G.P.S.) EQUIPMENT AND PROCEDURES. THE BASIS OF BEARINGS IS WGS-84 DATUM.

COUNTY SURVEYOR FILE # 1721

JERRY D. ALLRED AND ASSOCIATES
SURVEYING CONSULTANTS
121 NORTH CENTER ST.--P.O. BOX 975
DUCHESNE, UTAH 84021
(435) 738-5352

14 FEB 2006 06-100-010

DRAWING NUMBER 1721
SAFCO PRODUCTS • NEW HOPE, MINNESOTA
REORDER BY PART NUMBER 15001