DRAWING NUMBER

DRAWING NUMBER

DRAWING NUMBER 3631

DRAWING NUMBER

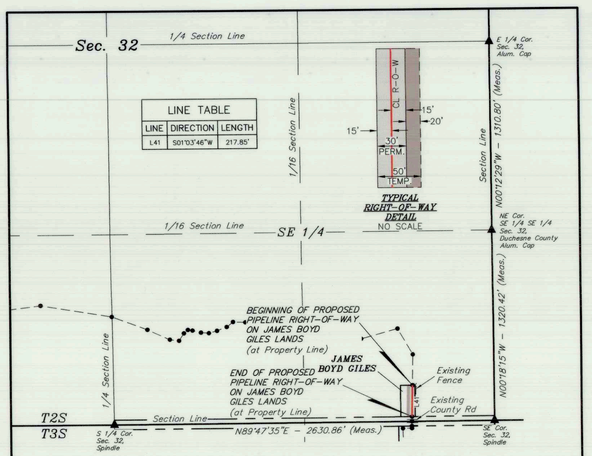

LINE TABLE

LINE	DIRECTION	LENGTH
L41	S01°03'46"W	217.85'

BEGINNING OF PIPELINE ON JAMES BOYD GILES LANDS BEARS N66°20'59"W 620.08' FROM THE SOUTHEAST CORNER OF SECTION 32, T2S, R1W, U.S.B.&M.

END OF PIPELINE ON JAMES BOYD GILES LANDS BEARS N86°54'17"W 572.88' FROM THE SOUTHEAST CORNER OF SECTION 32, T2S, R1W, U.S.B.&M.

500' 250' 0' 500'

LENGTH TABLE

PROPERTY OWNER	FEET	TEMP. ACRES	PERM. ACRES	RODS
JAMES BOYD GILES	217.85	0.100	0.150	13.20

▲ = SECTION CORNERS LOCATED.

CERTIFICATE

THIS IS TO CERTIFY THAT THE ABOVE PLAT WAS PREPARED FROM FIELD NOTES OF ACTUAL SURVEYS MADE BY ME OR UNDER MY SUPERVISION AND THAT THE SAME ARE TRUE AND CORRECT TO THE BEST OF MY KNOWLEDGE AND BELIEF.

Brandon J. Buchanan

BRANDON J. BUCHANAN
REGISTERED LAND SURVEYOR
REGISTRATION NO. 6631032
STATE OF UTAH

SHEET 1 OF 2

AXIA ENERGY II

BUTCHER BUTTE #31-4D-21 PAD
BUTCHER BUTTE #31-13H1-21, #31-14H1-21, #31-12H1-21, #31-11H1-21, #32-24H-21, #31-94H-21, #31-84H-21, #31-74H-21, #31-64H-21, #31-54H-21 & #31-44H-21
PIPELINE RIGHT-OF-WAY ON JAMES BOYD GILES LANDS
SECTION 32, T2S, R1W, U.S.B.&M.
DUCHESNE COUNTY, UTAH

SURVEYED BY	C.R., B.K.	05-25-17	SCALE
DRAWN BY	C.L.	06-09-17	1" = 500'
FILE:	6 1 7 7 0-E1		

PIPELINE RIGHT-OF-WAY

UINTAH ENGINEERING & LAND SURVEYING

UELS, LLC
Corporate Office * 85 South 200 East
Vernal, UT 84078 * (435) 789-1017

PIPELINE RIGHT-OF-WAY DESCRIPTION

A 30' WIDE PERMANENT RIGHT-OF-WAY 15' ON EACH SIDE OF THE FOLLOWING DESCRIBED CENTERLINE WITH A 20' WIDE TEMPORARY RIGHT-OF-WAY ON THE RIGHT SIDE OF SAID PERMANENT RIGHT-OF-WAY FOR A TOTAL WIDTH OF 50' DURING CONSTRUCTION.

BEGINNING AT A POINT IN THE SE 1/4 SE 1/4 OF SECTION 32, T2S, R1W, U.S.B.&M. WHICH BEARS N66°20'59"W 620.08' FROM THE SOUTHEAST CORNER OF SAID SECTION 32, THENCE S01°03'46"W 217.85' TO A POINT IN THE SE 1/4 SE 1/4 OF SAID SECTION 32, WHICH BEARS N86°54'17"W 572.88' FROM THE SOUTHEAST CORNER OF SAID SECTION 32. THE SIDE LINES OF SAID DESCRIBED RIGHT-OF-WAY BEING SHORTENED OR ELONGATED TO MEET THE GRANTOR'S PROPERTY LINES. BASIS OF BEARINGS IS A G.P.S. OBSERVATION.
TEMPORARY RIGHT-OF-WAY CONTAINS 0.100 ACRES MORE OR LESS. PERMANENT RIGHT-OF-WAY CONTAINS 0.150 ACRES MORE OR LESS.

CERTIFICATE

THIS IS TO CERTIFY THAT THE ABOVE PLAT WAS PREPARED FROM FIELD NOTES OF ACTUAL SURVEYS MADE BY ME OR UNDER MY SUPERVISION AND THAT THE SAME ARE TRUE AND CORRECT TO THE BEST OF MY KNOWLEDGE AND BELIEF.

Brandon J. Buchanan

BRANDON J. BUCHANAN
REGISTERED LAND SURVEYOR
REGISTRATION NO. 6631032
STATE OF UTAH

SHEET 2 OF 2

AXIA ENERGY II

BUTCHER BUTTE #31-4D-21 PAD
BUTCHER BUTTE #31-13H1-21, #31-14H1-21, #31-12H1-21, #31-11H1-21, #32-24H-21, #31-94H-21, #31-84H-21, #31-74H-21, #31-64H-21, #31-54H-21 & #31-44H-21
PIPELINE RIGHT-OF-WAY ON JAMES BOYD GILES LANDS
SECTION 32, T2S, R1W, U.S.B.&M.
DUCHESNE COUNTY, UTAH

SURVEYED BY	C.R., B.K.	05-25-17	SCALE
DRAWN BY	C.L.	06-09-17	N/A
FILE:	6 1 7 7 0-C2		

PIPELINE RIGHT-OF-WAY

UINTAH ENGINEERING & LAND SURVEYING

UELS, LLC
Corporate Office * 85 South 200 East
Vernal, UT 84078 * (435) 789-1017

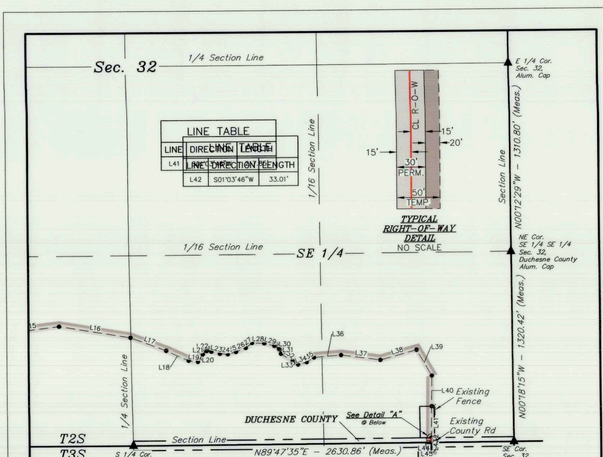

BEGINNING OF PIPELINE ON DUCHESNE COUNTY LANDS BEARS N86°54'17"W 572.88' FROM THE SOUTHEAST CORNER OF SECTION 32, T2S, R1W, U.S.B.&M.

END OF PIPELINE ON DUCHESNE COUNTY LANDS IN SECTION 32 BEARS S89°47'35"W 572.66' FROM THE SOUTHEAST CORNER OF SECTION 32, T2S, R1W, U.S.B.&M.

500' 250' 0' 500'

LENGTH TABLE

PROPERTY OWNER	FEET	TEMP. ACRES	PERM. ACRES	RODS
DUCHESNE COUNTY	33.01	0.015	0.023	2.00

▲ = SECTION CORNERS LOCATED.

CERTIFICATE

THIS IS TO CERTIFY THAT THE ABOVE PLAT WAS PREPARED FROM FIELD NOTES OF ACTUAL SURVEYS MADE BY ME OR UNDER MY SUPERVISION AND THAT THE SAME ARE TRUE AND CORRECT TO THE BEST OF MY KNOWLEDGE AND BELIEF.

Brandon J. Buchanan

BRANDON J. BUCHANAN
REGISTERED LAND SURVEYOR
REGISTRATION NO. 6631032
STATE OF UTAH

SHEET 1 OF 2

AXIA ENERGY II

BUTCHER BUTTE #31-4D-21 PAD
BUTCHER BUTTE #31-13H1-21, #31-14H1-21, #31-12H1-21, #31-11H1-21, #32-24H-21, #31-94H-21, #31-84H-21, #31-74H-21, #31-64H-21, #31-54H-21 & #31-44H-21
PIPELINE RIGHT-OF-WAY ON DUCHESNE COUNTY LANDS
SECTION 32, T2S, R1W, U.S.B.&M.
DUCHESNE COUNTY, UTAH

SURVEYED BY	C.R., B.K.	05-25-17	SCALE
DRAWN BY	C.L.	06-09-17	1" = 500'
FILE:	6 1 7 7 0-D1		

PIPELINE RIGHT-OF-WAY

UINTAH ENGINEERING & LAND SURVEYING

UELS, LLC
Corporate Office * 85 South 200 East
Vernal, UT 84078 * (435) 789-1017

PIPELINE RIGHT-OF-WAY DESCRIPTION

A 30' WIDE PERMANENT RIGHT-OF-WAY 15' ON EACH SIDE OF THE FOLLOWING DESCRIBED CENTERLINE WITH A 20' WIDE TEMPORARY RIGHT-OF-WAY ON THE RIGHT SIDE OF SAID PERMANENT RIGHT-OF-WAY FOR A TOTAL WIDTH OF 50' DURING CONSTRUCTION.

BEGINNING AT A POINT IN THE SE 1/4 SE 1/4 OF SECTION 32, T2S, R1W, U.S.B.&M. WHICH BEARS N86°54'17"W 572.88' FROM THE SOUTHEAST CORNER OF SAID SECTION 32, THENCE S01°03'46"W 33.01' TO A POINT ON THE SOUTH LINE OF THE SE 1/4 SE 1/4 OF SAID SECTION 32, WHICH BEARS S89°47'35"W 572.66' FROM THE SOUTHEAST CORNER OF SAID SECTION 32. THE SIDE LINES OF SAID DESCRIBED RIGHT-OF-WAY BEING SHORTENED OR ELONGATED TO MEET THE GRANTOR'S PROPERTY LINES. BASIS OF BEARINGS IS A G.P.S. OBSERVATION. TEMPORARY RIGHT-OF-WAY CONTAINS 0.015 ACRES MORE OR LESS. PERMANENT RIGHT-OF-WAY CONTAINS 0.023 ACRES MORE OR LESS.

CERTIFICATE

THIS IS TO CERTIFY THAT THE ABOVE PLAT WAS PREPARED FROM FIELD NOTES OF ACTUAL SURVEYS MADE BY ME OR UNDER MY SUPERVISION AND THAT THE SAME ARE TRUE AND CORRECT TO THE BEST OF MY KNOWLEDGE AND BELIEF.

Brandon J. Buchanan

BRANDON J. BUCHANAN
REGISTERED LAND SURVEYOR
REGISTRATION NO. 6631032
STATE OF UTAH

SHEET 2 OF 2

AXIA ENERGY II

BUTCHER BUTTE #31-4D-21 PAD
BUTCHER BUTTE #31-13H1-21, #31-14H1-21, #31-12H1-21, #31-11H1-21, #32-24H-21, #31-94H-21, #31-84H-21, #31-74H-21, #31-64H-21, #31-54H-21 & #31-44H-21
PIPELINE RIGHT-OF-WAY ON DUCHESNE COUNTY LANDS
SECTION 32, T2S, R1W, U.S.B.&M.
DUCHESNE COUNTY, UTAH

SURVEYED BY	C.R., B.K.	05-25-17	SCALE
DRAWN BY	C.L.	06-09-17	N/A
FILE:	6 1 7 7 0-D2		

PIPELINE RIGHT-OF-WAY

UINTAH ENGINEERING & LAND SURVEYING

UELS, LLC
Corporate Office * 85 South 200 East
Vernal, UT 84078 * (435) 789-1017

County Surveyor's File # 3631