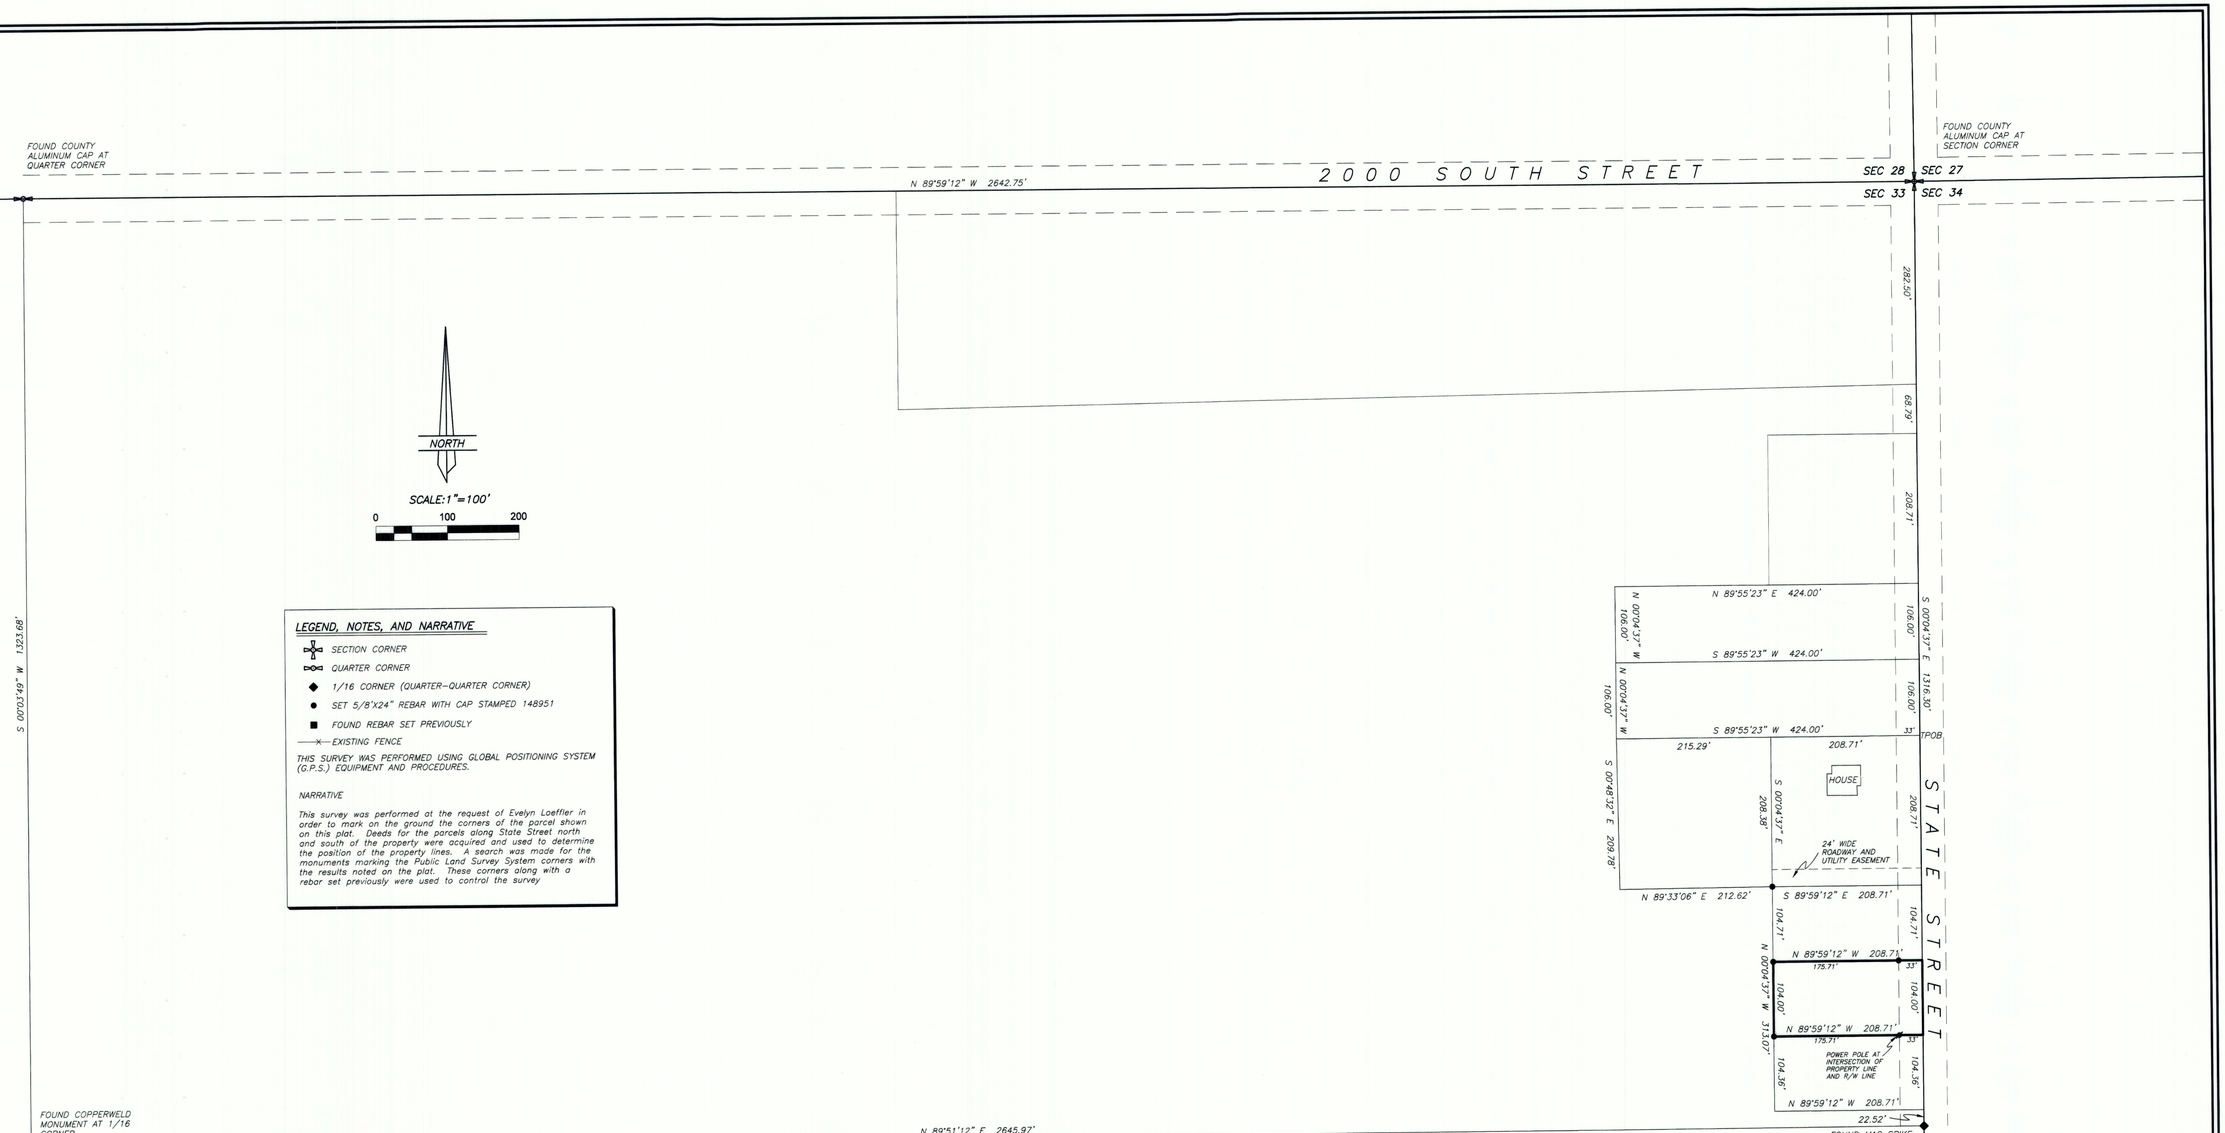

LEGEND, NOTES, AND NARRATIVE

- SECTION CORNER
- QUARTER CORNER
- 1/16 CORNER (QUARTER-QUARTER CORNER)
- SET 5/8"X24" REBAR WITH CAP STAMPED 148951
- FOUND REBAR SET PREVIOUSLY
- EXISTING FENCE

THIS SURVEY WAS PERFORMED USING GLOBAL POSITIONING SYSTEM (G.P.S.) EQUIPMENT AND PROCEDURES.

NARRATIVE

This survey was performed at the request of Evelyn Loeffler in order to mark on the ground the corners of the parcel shown on this plat. Deeds for the parcels along State Street north and south of the property were acquired and used to determine the position of the property lines. A search was made for the monuments marking the Public Land Survey System corners with the results noted on the plat. These corners along with a rebar set previously were used to control the survey

RECORD OF SURVEY FOR

EVELYN LOEFFLER

SECTION 33, TOWNSHIP 2 SOUTH, RANGE 1 WEST

UINTAH SPECIAL BASE AND MERIDIAN

SURVEYOR'S CERTIFICATE

This is to certify that this plat was prepared from the field notes and electronic data collector files of an actual survey made by me, or under my personal supervision, of the parcels of land shown hereon, and that the monuments indicated were found or set during said survey, and that this plat accurately represents said survey to the best of my knowledge.

PROFESSIONAL LAND SURVEYOR No. 148951 JERRY D. ALLRED 23 MAR '18 STATE OF UTAH

Jerry D. Allred, Professional Land Surveyor
Utah Certificate Number 148951

23 MAR 2018 18-100-011

COUNTY SURVEYOR'S FILE # 3710

JERRY D. ALLRED & ASSOCIATES, INC.
SURVEYING CONSULTANTS
1235 NORTH 700 EAST--P.O. BOX 975
DUCHESNE, UTAH 84021
(435) 738-5352