DRAWING NUMBER

DRAWING NUMBER

DRAWING NUMBER 3939

DRAWING NUMBER

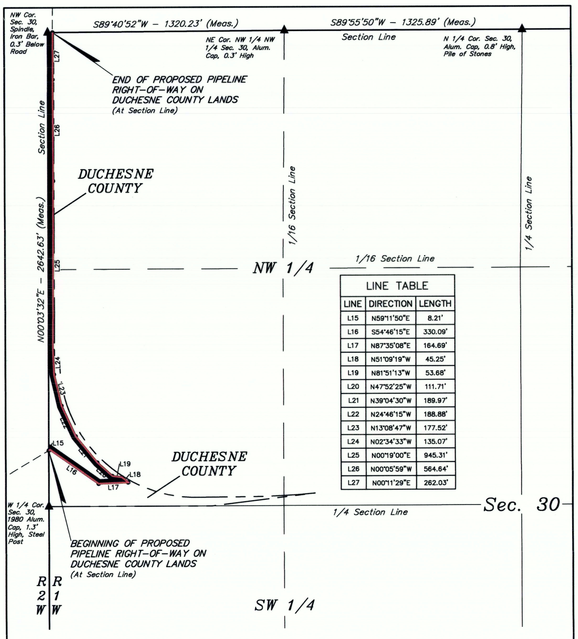

LINE TABLE		
LINE	DIRECTION	LENGTH
L15	N59°11'50"E	8.21'
L16	S54°46'15"E	330.09'
L17	N87°35'08"E	164.69'
L18	N51°09'19"W	45.25'
L19	N81°51'13"W	53.68'
L20	N47°52'25"W	111.71'
L21	N39°04'30"W	189.97'
L22	N24°46'15"W	188.88'
L23	N13°08'47"W	177.52'
L24	N02°34'33"W	135.07'
L25	N00°19'00"E	945.31'
L26	N00°05'59"W	564.64'
L27	N00°11'29"E	262.03'

400' 200' 0' 400'

LENGTH TABLE			
PROPERTY OWNER	FEET	RODS	ACRES
DUCHESNE COUNTY	3177.05	192.55	2.145

▲ = SECTION CORNERS LOCATED.

CERTIFICATE

THIS IS TO CERTIFY THAT THE ABOVE PLAT WAS PREPARED FROM FIELD NOTES OF ACTUAL SURVEYS MADE BY ME OR UNDER MY SUPERVISION AND THAT THE SAME ARE TRUE AND CORRECT TO THE BEST OF MY KNOWLEDGE AND BELIEF.

REGISTERED LAND SURVEYOR, REGISTRATION NO. 5601052, STATE OF UTAH

SHEET 1 OF 2

AXIA ENERGY II

LAYFLAT PIPELINE RIGHT-OF-WAY ON DUCHESNE COUNTY LANDS SECTION 30, T2S, R1W, U.S.B.&M. DUCHESNE COUNTY, UTAH

UELS, LLC
Corporate Office * 85 South 200 East
Vernal, UT 84078 * (435) 789-1017

SURVEYED BY	C.R., J.L.	09-18-18	SCALE
DRAWN BY	J.J.	10-04-18	1" = 400'
FILE:	6476B-E1		

PIPELINE RIGHT-OF-WAY

PIPELINE RIGHT-OF-WAY DESCRIPTION

A 30' WIDE RIGHT-OF-WAY 25' ON THE LEFT SIDE AND 5' ON THE RIGHT SIDE OF THE FOLLOWING DESCRIBED CENTERLINE.

BEGINNING AT A POINT ON THE WEST LINE OF THE SW 1/4 NW 1/4 OF SECTION 30, T2S, R1W, U.S.B.&M., WHICH BEARS N00°03'32"E 312.40' FROM THE WEST 1/4 CORNER OF SAID SECTION 30, THENCE N59°11'50"E 8.21'; THENCE S54°46'15"E 330.09'; THENCE N87°35'08"E 164.69'; THENCE N51°09'19"W 45.25'; THENCE N81°51'13"W 53.68'; THENCE N47°52'25"W 111.71'; THENCE N39°04'30"W 189.97'; THENCE N24°46'15"W 188.88'; THENCE N13°08'47"W 177.52'; THENCE N02°34'33"W 135.07'; THENCE N00°19'00"E 945.31'; THENCE N00°05'59"W 564.64'; THENCE N00°11'29"E 262.03' TO A POINT ON THE NORTH LINE OF THE NW 1/4 NW 1/4 OF SAID SECTION 30, WHICH BEARS N89°40'52"E 27.40' FROM THE NORTHWEST CORNER OF SAID SECTION 30. THE SIDE LINES OF SAID DESCRIBED RIGHT-OF-WAY BEING SHORTENED OR ELONGATED TO MEET THE GRANTOR'S PROPERTY LINES. BASIS OF BEARINGS IS A G.P.S. OBSERVATION. CONTAINS 2.145 ACRES MORE OR LESS.

BEGINNING OF PIPELINE ON DUCHESNE COUNTY LANDS BEARS N00°03'32"E 312.40' FROM THE WEST 1/4 CORNER OF SECTION 30, T2S, R1W, U.S.B.&M.

END OF PIPELINE ON DUCHESNE COUNTY LANDS BEARS N89°40'52"E 27.40' FROM THE NORTHWEST CORNER OF SECTION 30, T2S, R1W, U.S.B.&M.

CERTIFICATE

THIS IS TO CERTIFY THAT THE ABOVE PLAT WAS PREPARED FROM FIELD NOTES OF ACTUAL SURVEYS MADE BY ME OR UNDER MY SUPERVISION AND THAT THE SAME ARE TRUE AND CORRECT TO THE BEST OF MY KNOWLEDGE AND BELIEF.

REGISTERED LAND SURVEYOR, REGISTRATION NO. 5601052, STATE OF UTAH

SHEET 2 OF 2

AXIA ENERGY II

LAYFLAT PIPELINE RIGHT-OF-WAY ON DUCHESNE COUNTY LANDS SECTION 30, T2S, R1W, U.S.B.&M. DUCHESNE COUNTY, UTAH

UELS, LLC
Corporate Office * 85 South 200 East
Vernal, UT 84078 * (435) 789-1017

SURVEYED BY	C.R., J.L.	09-18-18	SCALE
DRAWN BY	J.J.	10-04-18	N/A
FILE:	6476B-E2		

PIPELINE RIGHT-OF-WAY

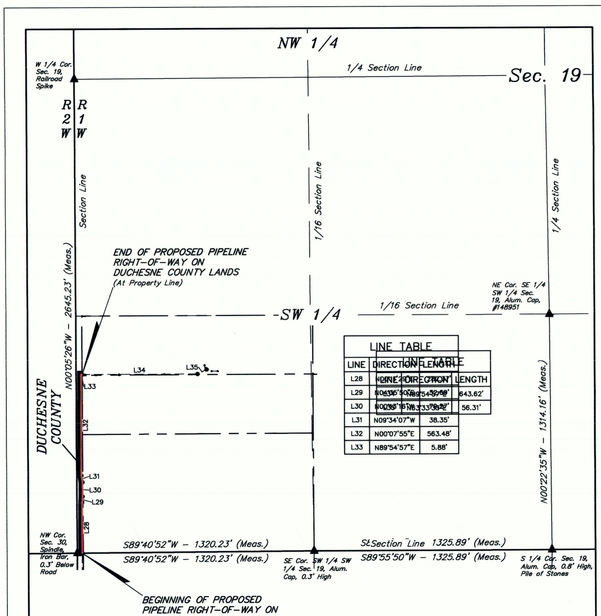

LINE TABLE		
LINE	DIRECTION	LENGTH
L28	N89°40'52"E	27.40'
L29	N00°05'59"W	943.62'
L30	N00°11'29"E	56.31'
L31	N09°34'07"W	38.35'
L32	N00°07'55"E	563.48'
L33	N89°54'57"E	5.88'

400' 200' 0' 400'

LENGTH TABLE			
PROPERTY OWNER	FEET	RODS	ACRES
DUCHESNE COUNTY	1002.04	60.73	0.579

▲ = SECTION CORNERS LOCATED.

CERTIFICATE

THIS IS TO CERTIFY THAT THE ABOVE PLAT WAS PREPARED FROM FIELD NOTES OF ACTUAL SURVEYS MADE BY ME OR UNDER MY SUPERVISION AND THAT THE SAME ARE TRUE AND CORRECT TO THE BEST OF MY KNOWLEDGE AND BELIEF.

REGISTERED LAND SURVEYOR, REGISTRATION NO. 5601052, STATE OF UTAH

SHEET 1 OF 2

AXIA ENERGY II

LAYFLAT PIPELINE RIGHT-OF-WAY ON DUCHESNE COUNTY LANDS SECTION 19, T2S, R1W, U.S.B.&M. DUCHESNE COUNTY, UTAH

UELS, LLC
Corporate Office * 85 South 200 East
Vernal, UT 84078 * (435) 789-1017

SURVEYED BY	C.R., J.L.	09-18-18	SCALE
DRAWN BY	J.J.	10-04-18	1" = 400'
FILE:	6476B-F1		

PIPELINE RIGHT-OF-WAY

PIPELINE RIGHT-OF-WAY DESCRIPTION

A 25' WIDE RIGHT-OF-WAY 21' ON THE LEFT SIDE AND 4' ON THE RIGHT SIDE OF THE FOLLOWING DESCRIBED CENTERLINE.

BEGINNING AT A POINT ON THE SOUTH LINE OF THE SW 1/4 SW 1/4 OF SECTION 19, T2S, R1W, U.S.B.&M., WHICH BEARS N89°40'52"E 27.40' FROM THE SOUTHWEST CORNER OF SAID SECTION 19, THENCE N00°11'29"E 282.37'; THENCE N04°35'50"E 32.69'; THENCE N00°13'16"W 79.27'; THENCE N09°34'07"W 38.35'; THENCE N00°07'55"E 563.48'; THENCE N89°54'57"E 5.88' TO A POINT IN THE SW 1/4 SW 1/4 OF SAID SECTION 19, WHICH BEARS N01°48'35"E 996.17' FROM THE SOUTHWEST CORNER OF SAID SECTION 19. THE SIDE LINES OF SAID DESCRIBED RIGHT-OF-WAY BEING SHORTENED OR ELONGATED TO MEET THE GRANTOR'S PROPERTY LINES. BASIS OF BEARINGS IS A G.P.S. OBSERVATION. CONTAINS 0.579 ACRES MORE OR LESS.

BEGINNING OF PIPELINE ON DUCHESNE COUNTY LANDS BEARS N89°40'52"E 27.40' FROM THE SOUTHWEST CORNER OF SECTION 19, T2S, R1W, U.S.B.&M.

END OF PIPELINE ON DUCHESNE COUNTY LANDS BEARS N01°48'35"E 996.17' FROM THE SOUTHWEST CORNER OF SECTION 19, T2S, R1W, U.S.B.&M.

CERTIFICATE

THIS IS TO CERTIFY THAT THE ABOVE PLAT WAS PREPARED FROM FIELD NOTES OF ACTUAL SURVEYS MADE BY ME OR UNDER MY SUPERVISION AND THAT THE SAME ARE TRUE AND CORRECT TO THE BEST OF MY KNOWLEDGE AND BELIEF.

REGISTERED LAND SURVEYOR, REGISTRATION NO. 5601052, STATE OF UTAH

SHEET 2 OF 2

AXIA ENERGY II

LAYFLAT PIPELINE RIGHT-OF-WAY ON DUCHESNE COUNTY LANDS SECTION 19, T2S, R1W, U.S.B.&M. DUCHESNE COUNTY, UTAH

UELS, LLC
Corporate Office * 85 South 200 East
Vernal, UT 84078 * (435) 789-1017

SURVEYED BY	C.R., J.L.	09-18-18	SCALE
DRAWN BY	J.J.	10-04-18	N/A
FILE:	6476B-F2		

PIPELINE RIGHT-OF-WAY

County Surveyor's File # 3939