DRAWING NUMBER

DRAWING NUMBER

DRAWING NUMBER 3946

DRAWING NUMBER

SAFCO PRODUCTS • NEW HOPE, MINNESOTA
REORDER BY PART NUMBER 6051

EXHIBIT "A"

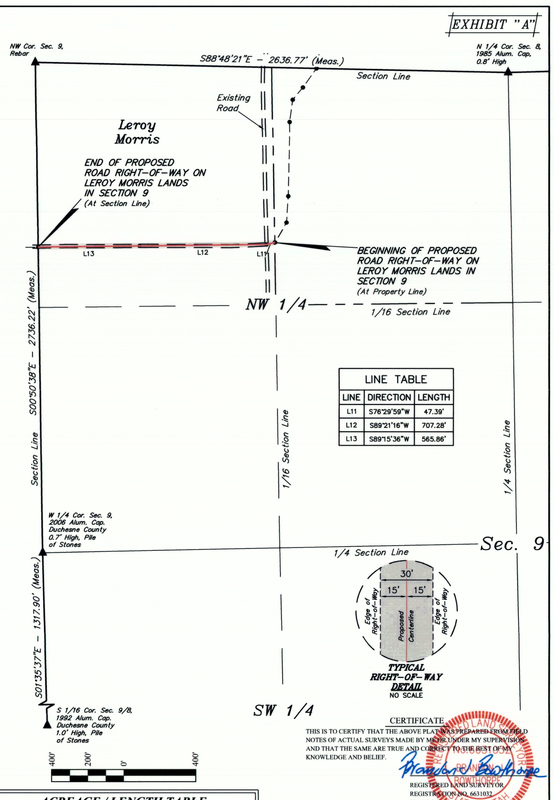

LINE TABLE

LINE	DIRECTION	LENGTH
L11	S76°29'59"W	47.39'
L12	S89°21'16"W	707.28'
L13	S89°15'36"W	565.86'

ACREAGE / LENGTH TABLE

	OWNERSHIP	FEET	RODS	ACRES
ACCESS ROAD	LEROY MORRIS	1320.53	80.03	0.909

CERTIFICATE

THIS IS TO CERTIFY THAT THE ABOVE PLAT WAS PREPARED FROM FIELD NOTES OF ACTUAL SURVEYS MADE BY ME OR UNDER MY SUPERVISION AND THAT THE SAME ARE TRUE AND CORRECT TO THE BEST OF MY KNOWLEDGE AND BELIEF.

REGISTERED LAND SURVEYOR
REGISTRATION NO. 6631032
STATE OF UTAH

SHEET 1 OF 2

REV: 3 10-23-18 J.J. (ROAD CHANGE)

▲ = SECTION CORNERS LOCATED.

UELS, LLC
Corporate Office * 85 South 200 East
Vernal, UT 84078 * (435) 789-1017

UINTAH ENGINEERING & LAND SURVEYING

ALTAMONT ENERGY OPERATING LLC
MORRIS #41-8-2S-1W & MORRIS #H-41-8-2S-1W
ROAD RIGHT-OF-WAY ON
LEROY MORRIS LANDS
SECTION 9, T2S, R1W, U.S.B.&M.
DUCHENSE COUNTY, UTAH

SURVEYED BY	C.R.	06-04-18	SCALE
DRAWN BY	M.D.	06-12-18	1" = 400'
FILE:	64070-A1		

ROAD RIGHT-OF-WAY

EXHIBIT "A"

ROAD RIGHT-OF-WAY DESCRIPTION

A 30' WIDE RIGHT-OF-WAY 15' ON EACH SIDE OF THE FOLLOWING DESCRIBED CENTERLINE.

BEGINNING AT A POINT ON THE EAST LINE OF THE NW 1/4 NW 1/4 OF SECTION 9, T2S, R1W, U.S.B.&M. WHICH BEARS S53°53'59"W 1611.28' FROM THE NORTHEAST CORNER OF SAID SECTION 9, THENCE S76°29'59"W 47.39'; THENCE S89°21'16"W 707.28'; THENCE S89°15'36"W 565.86' TO A POINT ON THE WEST LINE OF THE LINE OF THE NW 1/4 NW 1/4 OF SAID SECTION 9, WHICH BEARS S00°50'38"E 1030.76' FROM THE NORTHWEST CORNER OF SAID SECTION 9. THE SIDE LINES OF SAID DESCRIBED RIGHT-OF-WAY BEING SHORTENED OR ELONGATED TO MEET THE GRANTOR'S PROPERTY LINES. BASIS OF BEARINGS IS A G.P.S. OBSERVATION. CONTAINS 0.909 ACRES MORE OR LESS.

BEGINNING OF ROAD BEARS S53°53'59"W 1611.28' FROM THE NORTHEAST CORNER OF SECTION 9, T2S, R1W, U.S.B.&M.

END OF ROAD BEARS S00°50'38"E 1030.76' FROM THE NORTHWEST CORNER OF SECTION 9, T2S, R1W, U.S.B.&M.

CERTIFICATE

THIS IS TO CERTIFY THAT THE ABOVE PLAT WAS PREPARED FROM FIELD NOTES OF ACTUAL SURVEYS MADE BY ME OR UNDER MY SUPERVISION AND THAT THE SAME ARE TRUE AND CORRECT TO THE BEST OF MY KNOWLEDGE AND BELIEF.

REGISTERED LAND SURVEYOR
REGISTRATION NO. 6631032
STATE OF UTAH

SHEET 2 OF 2

REV: 2 10-23-18 J.J. (ROAD CHANGE)

UELS, LLC
Corporate Office * 85 South 200 East
Vernal, UT 84078 * (435) 789-1017

UINTAH ENGINEERING & LAND SURVEYING

ALTAMONT ENERGY OPERATING LLC
MORRIS #41-8-2S-1W & MORRIS #H-41-8-2S-1W
ROAD RIGHT-OF-WAY ON
LEROY MORRIS LANDS
SECTION 9, T2S, R1W, U.S.B.&M.
DUCHENSE COUNTY, UTAH

SURVEYED BY	C.R.	06-04-18	SCALE
DRAWN BY	M.D.	06-12-18	N/A
FILE:	64070-A2		

ROAD RIGHT-OF-WAY

EXHIBIT "A"

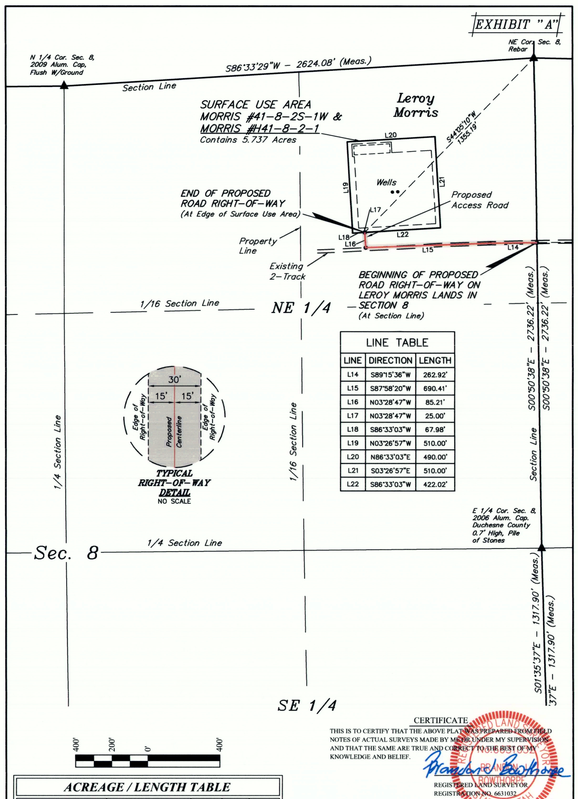

LINE TABLE

LINE	DIRECTION	LENGTH
L14	S89°15'36"W	262.92'
L15	S87°58'20"W	690.41'
L16	N03°28'47"W	85.21'
L17	N03°28'47"W	25.00'
L18	S86°33'03"W	67.98'
L19	N03°26'57"W	510.00'
L20	N86°33'03"E	490.00'
L21	S03°26'57"E	510.00'
L22	S86°33'03"W	422.02'

ACREAGE / LENGTH TABLE

	OWNERSHIP	FEET	RODS	ACRES
SURFACE USE AREA	LEROY MORRIS	N/A	N/A	5.737
ACCESS ROAD	LEROY MORRIS	1038.54	62.94	0.715

CERTIFICATE

THIS IS TO CERTIFY THAT THE ABOVE PLAT WAS PREPARED FROM FIELD NOTES OF ACTUAL SURVEYS MADE BY ME OR UNDER MY SUPERVISION AND THAT THE SAME ARE TRUE AND CORRECT TO THE BEST OF MY KNOWLEDGE AND BELIEF.

REGISTERED LAND SURVEYOR
REGISTRATION NO. 6631032
STATE OF UTAH

SHEET 1 OF 2

REV: 3 10-23-18 J.J. (ROAD CHANGE)

▲ = SECTION CORNERS LOCATED.

UELS, LLC
Corporate Office * 85 South 200 East
Vernal, UT 84078 * (435) 789-1017

UINTAH ENGINEERING & LAND SURVEYING

ALTAMONT ENERGY OPERATING LLC
MORRIS #41-8-2S-1W & MORRIS #H-41-8-2S-1W
SURFACE USE AREA & ROAD RIGHT-OF-WAY ON
LEROY MORRIS LANDS
SECTION 8, T2S, R1W, U.S.B.&M.
DUCHENSE COUNTY, UTAH

SURVEYED BY	C.R.	06-04-18	SCALE
DRAWN BY	M.D.	06-12-18	1" = 400'
FILE:	64069-A1		

ROAD RIGHT-OF-WAY

EXHIBIT "A"

ROAD RIGHT-OF-WAY DESCRIPTION

A 30' WIDE RIGHT-OF-WAY 15' ON EACH SIDE OF THE FOLLOWING DESCRIBED CENTERLINE.

BEGINNING AT A POINT ON THE EAST LINE OF THE NE 1/4 NE 1/4 OF SECTION 8, T2S, R1W, U.S.B.&M. WHICH BEARS S00°50'38"W 1030.76' FROM THE NORTHEAST CORNER OF SAID SECTION 8, THENCE S89°15'36"W 262.92'; THENCE S87°58'20"W 690.41'; THENCE N03°28'47"W 85.21' TO A POINT IN THE NE 1/4 NE 1/4 OF SAID SECTION 8, WHICH BEARS S44°05'10"W 1335.19' FROM THE NORTHEAST CORNER OF SAID SECTION 8. THE SIDE LINES OF SAID DESCRIBED RIGHT-OF-WAY BEING SHORTENED OR ELONGATED TO MEET THE GRANTOR'S PROPERTY LINES. BASIS OF BEARINGS IS A G.P.S. OBSERVATION. CONTAINS 0.715 ACRES MORE OR LESS.

BEGINNING OF ROAD BEARS S00°50'38"W 1030.76' FROM THE NORTHEAST CORNER OF SECTION 8, T2S, R1W, U.S.B.&M.

SURFACE USE AREA DESCRIPTION

BEGINNING AT A POINT IN THE NE 1/4 NE 1/4 OF SECTION 8, T2S, R1W, U.S.B.&M. WHICH BEARS S44°05'10"W 1335.19' FROM THE NORTHEAST CORNER OF SAID SECTION 8, THENCE S86°33'03"W 67.98'; THENCE N03°26'57"W 475.00'; THENCE N86°33'03"E 490.00'; THENCE S03°26'57"E 475.00'; THENCE S86°33'03"W 422.02' TO THE POINT OF BEGINNING. BASIS OF BEARINGS IS A G.P.S. OBSERVATION. CONTAINS 5.737 ACRES MORE OR LESS.

CERTIFICATE

THIS IS TO CERTIFY THAT THE ABOVE PLAT WAS PREPARED FROM FIELD NOTES OF ACTUAL SURVEYS MADE BY ME OR UNDER MY SUPERVISION AND THAT THE SAME ARE TRUE AND CORRECT TO THE BEST OF MY KNOWLEDGE AND BELIEF.

REGISTERED LAND SURVEYOR
REGISTRATION NO. 6631032
STATE OF UTAH

SHEET 2 OF 2

REV: 2 10-23-18 J.J. (ROAD CHANGE)

UELS, LLC
Corporate Office * 85 South 200 East
Vernal, UT 84078 * (435) 789-1017

UINTAH ENGINEERING & LAND SURVEYING

ALTAMONT ENERGY OPERATING LLC
MORRIS #41-8-2S-1W & MORRIS #H-41-8-2S-1W
SURFACE USE AREA & ROAD RIGHT-OF-WAY ON
LEROY MORRIS LANDS
SECTION 8, T2S, R1W, U.S.B.&M.
DUCHENSE COUNTY, UTAH

SURVEYED BY	C.R.	06-04-18	SCALE
DRAWN BY	M.D.	06-12-18	
FILE:	64069-A2		

ROAD RIGHT-OF-WAY

County Surveyor's File #3946