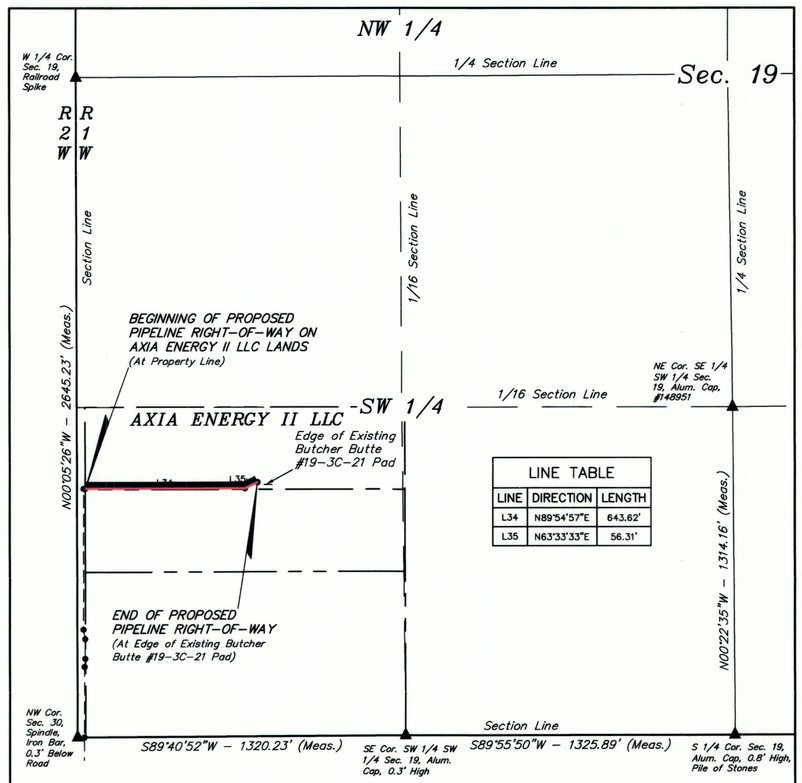

LINE TABLE		
LINE	DIRECTION	LENGTH
L34	N89°54'57"E	643.62'
L35	N63°33'33"E	56.31'

400' 200' 0' 400'

LENGTH TABLE			
PROPERTY OWNER	FEET	RODS	ACRES
AXIA ENERGY II LLC	699.93	42.42	0.478

CERTIFICATE

THIS IS TO CERTIFY THAT THE ABOVE PLAT WAS PREPARED FROM FIELD NOTES OF ACTUAL SURVEYS MADE BY ME OR UNDER MY SUPERVISION AND THAT THE SAME ARE TRUE AND CORRECT TO THE BEST OF MY KNOWLEDGE AND BELIEF.

Brandon C. Bowthorpe

REGISTERED LAND SURVEYOR
REGISTRATION NO. 6631032
STATE OF UTAH

REGISTERED LAND SURVEYOR No.6631032 BRANDON C. BOWTHORPE STATE OF UTAH 10-04-18

SHEET 1 OF 2

▲ = SECTION CORNERS LOCATED.

AXIA ENERGY II

LAYFLAT PIPELINE RIGHT-OF-WAY ON AXIA ENERGY II LLC LANDS SECTION 19, T2S, R1W, U.S.B.&M. DUCHESNE COUNTY, UTAH

N TRUE NORTH

SURVEYED BY	C.R., J.L.	09-18-18	SCALE
DRAWN BY	J.J.	10-04-18	1" = 400'
FILE:	64768-G1		

PIPELINE RIGHT-OF-WAY

UINTAH ENGINEERING & LAND SURVEYING

UELS, LLC
Corporate Office * 85 South 200 East
Vernal, UT 84078 * (435) 789-1017

PIPELINE RIGHT-OF-WAY DESCRIPTION

A 30' WIDE RIGHT-OF-WAY 27' ON THE LEFT SIDE AND 3' ON THE RIGHT SIDE OF THE FOLLOWING DESCRIBED CENTERLINE.

BEGINNING AT A POINT IN THE SW 1/4 SW 1/4 OF SECTION 19, T2S, R1W, U.S.B.&M., WHICH BEARS N01°48'35"E 996.17' FROM THE SOUTHWEST CORNER OF SAID SECTION 19, THENCE N89°54'57"E 643.62'; THENCE N63°33'33"E 56.31' TO A POINT IN THE SW 1/4 SW 1/4 OF SAID SECTION 19, WHICH BEARS N30°22'57"W 1175.83' FROM THE SOUTHEAST CORNER SW 1/4 SW 1/4 OF SAID SECTION 19. THE SIDE LINES OF SAID DESCRIBED RIGHT-OF-WAY BEING SHORTENED OR ELONGATED TO MEET THE GRANTOR'S PROPERTY LINES. BASIS OF BEARINGS IS A G.P.S. OBSERVATION. CONTAINS 0.478 ACRES MORE OR LESS.

BEGINNING OF PIPELINE ON AXIA ENERGY II LLC LANDS BEARS N01°48'35"E 996.17' FROM THE SOUTHWEST CORNER OF SECTION 19, T2S, R1W, U.S.B.&M.

END OF PIPELINE BEARS N30°22'57"W 1175.83' FROM THE SOUTHEAST CORNER SW 1/4 SW 1/4 OF SECTION 19, T2S, R1W, U.S.B.&M.

CERTIFICATE

THIS IS TO CERTIFY THAT THE ABOVE PLAT WAS PREPARED FROM FIELD NOTES OF ACTUAL SURVEYS MADE BY ME OR UNDER MY SUPERVISION AND THAT THE SAME ARE TRUE AND CORRECT TO THE BEST OF MY KNOWLEDGE AND BELIEF.

Brandon C. Bowthorpe

REGISTERED LAND SURVEYOR
REGISTRATION NO. 6631032
STATE OF UTAH

REGISTERED LAND SURVEYOR No.6631032 BRANDON C. BOWTHORPE STATE OF UTAH 10-04-18

SHEET 2 OF 2

AXIA ENERGY II

LAYFLAT PIPELINE RIGHT-OF-WAY ON AXIA ENERGY II LLC LANDS SECTION 19, T2S, R1W, U.S.B.&M. DUCHESNE COUNTY, UTAH

SURVEYED BY	C.R., J.L.	09-18-18	SCALE
DRAWN BY	J.J.	10-04-18	N/A
FILE:	64768-G2		

PIPELINE RIGHT-OF-WAY

UINTAH ENGINEERING & LAND SURVEYING

UELS, LLC
Corporate Office * 85 South 200 East
Vernal, UT 84078 * (435) 789-1017

County Surveyor's File # 3962

DRAWING NUMBER 3962 SAFCO PRODUCTS • NEW HOPE, MINNESOTA