DRAWING NUMBER
3964
SAFCO PRODUCTS • NEW HOPE, MINNESOTA
REORDER BY PART NUMBER 65531

EXHIBIT "A"

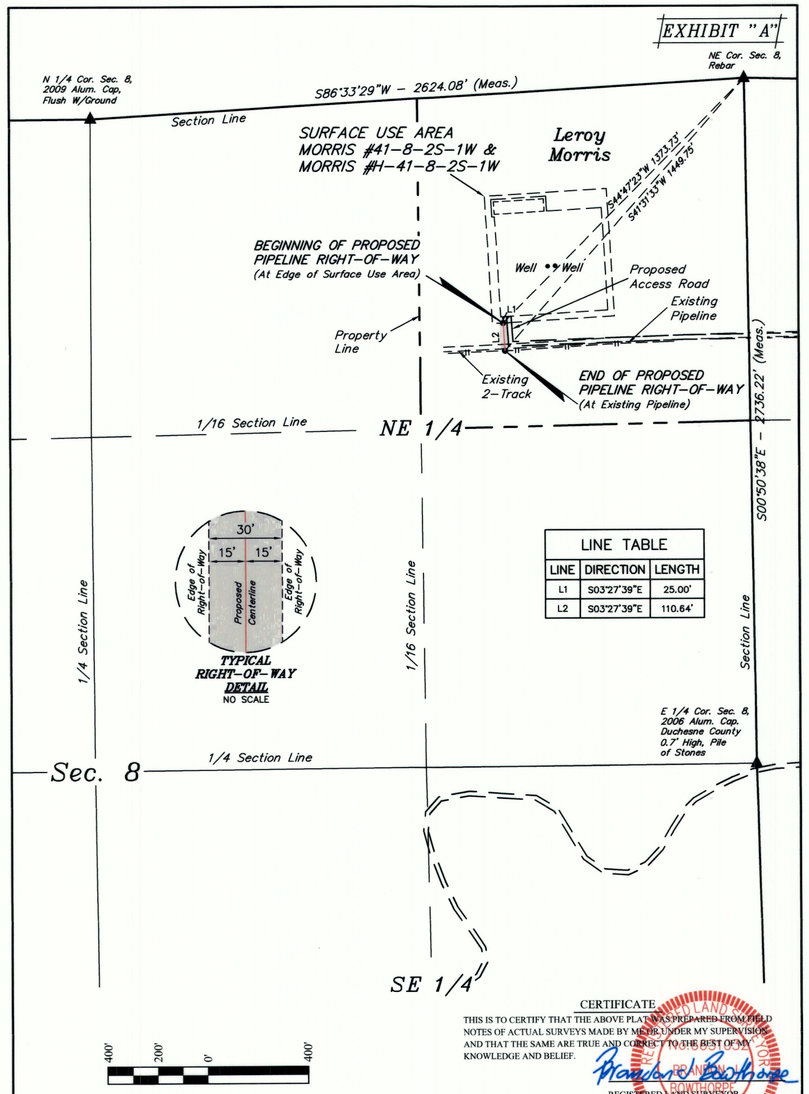

LINE TABLE		
LINE	DIRECTION	LENGTH
L1	S03°27'39"E	25.00'
L2	S03°27'39"E	110.64'

ACREAGE / LENGTH TABLE				
	OWNERSHIP	FEET	RODS	ACRES
PIPELINE	LEROY MORRIS	110.64	6.71	0.076

CERTIFICATE

THIS IS TO CERTIFY THAT THE ABOVE PLAT WAS PREPARED FROM FIELD NOTES OF ACTUAL SURVEYS MADE BY ME OR UNDER MY SUPERVISION AND THAT THE SAME ARE TRUE AND CORRECT TO THE BEST OF MY KNOWLEDGE AND BELIEF.

REGISTERED LAND SURVEYOR
REGISTRATION NO. 6631032
STATE OF UTAH

SHEET 1 OF 2

REV: 2 10-11-18 B.G. (GRAMMER CHANGE)

▲ = SECTION CORNERS LOCATED.

ALTAMONT ENERGY OPERATING LLC
MORRIS #41-8-2S-1W & MORRIS #H-41-8-2S-1W
PIPELINE RIGHT-OF-WAY ON
LEROY MORRIS LANDS
SECTION 8, T2S, R1W, U.S.B.&M.
DUCHENSE COUNTY, UTAH

N
TRUE NORTH

SURVEYED BY	C.R.	06-04-18	SCALE
DRAWN BY	M.D.	06-12-18	1" = 400'
FILE:	64068-A1		

PIPELINE RIGHT-OF-WAY

UINTAH ENGINEERING & LAND SURVEYING

UELS, LLC
Corporate Office * 85 South 200 East
Vernal, UT 84078 * (435) 789-1017

EXHIBIT "A"

PIPELINE RIGHT-OF-WAY DESCRIPTION

A 30' WIDE RIGHT-OF-WAY 15' ON EACH SIDE OF THE FOLLOWING DESCRIBED CENTERLINE.

BEGINNING AT A POINT IN THE NE 1/4 NE 1/4 OF SECTION 8, T2S, R1W, U.S.B.&M. WHICH BEARS S44°47'23"W 1373.73' FROM THE NORTHEAST CORNER OF SAID SECTION 8, THENCE S03°27'39"E 110.64' TO A POINT IN THE NE 1/4 NE 1/4 OF SAID SECTION 8, WHICH BEARS S41°31'33"W 1449.75' FROM THE NORTHEAST CORNER OF SAID SECTION 8. THE SIDE LINES OF SAID DESCRIBED RIGHT-OF-WAY BEING SHORTENED OR ELONGATED TO MEET THE GRANTOR'S PROPERTY LINES. BASIS OF BEARINGS IS A G.P.S. OBSERVATION. CONTAINS 0.076 ACRES MORE OR LESS.

CERTIFICATE

THIS IS TO CERTIFY THAT THE ABOVE PLAT WAS PREPARED FROM FIELD NOTES OF ACTUAL SURVEYS MADE BY ME OR UNDER MY SUPERVISION AND THAT THE SAME ARE TRUE AND CORRECT TO THE BEST OF MY KNOWLEDGE AND BELIEF.

REGISTERED LAND SURVEYOR
REGISTRATION NO. 6631032
STATE OF UTAH

SHEET 2 OF 2

REV: 2 10-11-18 B.G. (GRAMMER CHANGE)

ALTAMONT ENERGY OPERATING LLC
MORRIS #41-8-2S-1W & MORRIS #H-41-8-2S-1W
PIPELINE RIGHT-OF-WAY ON
LEROY MORRIS LANDS
SECTION 8, T2S, R1W, U.S.B.&M.
DUCHENSE COUNTY, UTAH

SURVEYED BY	C.R.	06-04-18	SCALE
DRAWN BY	M.D.	06-12-18	N/A
FILE:	64068-A2		

PIPELINE RIGHT-OF-WAY

UINTAH ENGINEERING & LAND SURVEYING

UELS, LLC
Corporate Office * 85 South 200 East
Vernal, UT 84078 * (435) 789-1017

County Surveyor's File # 3964