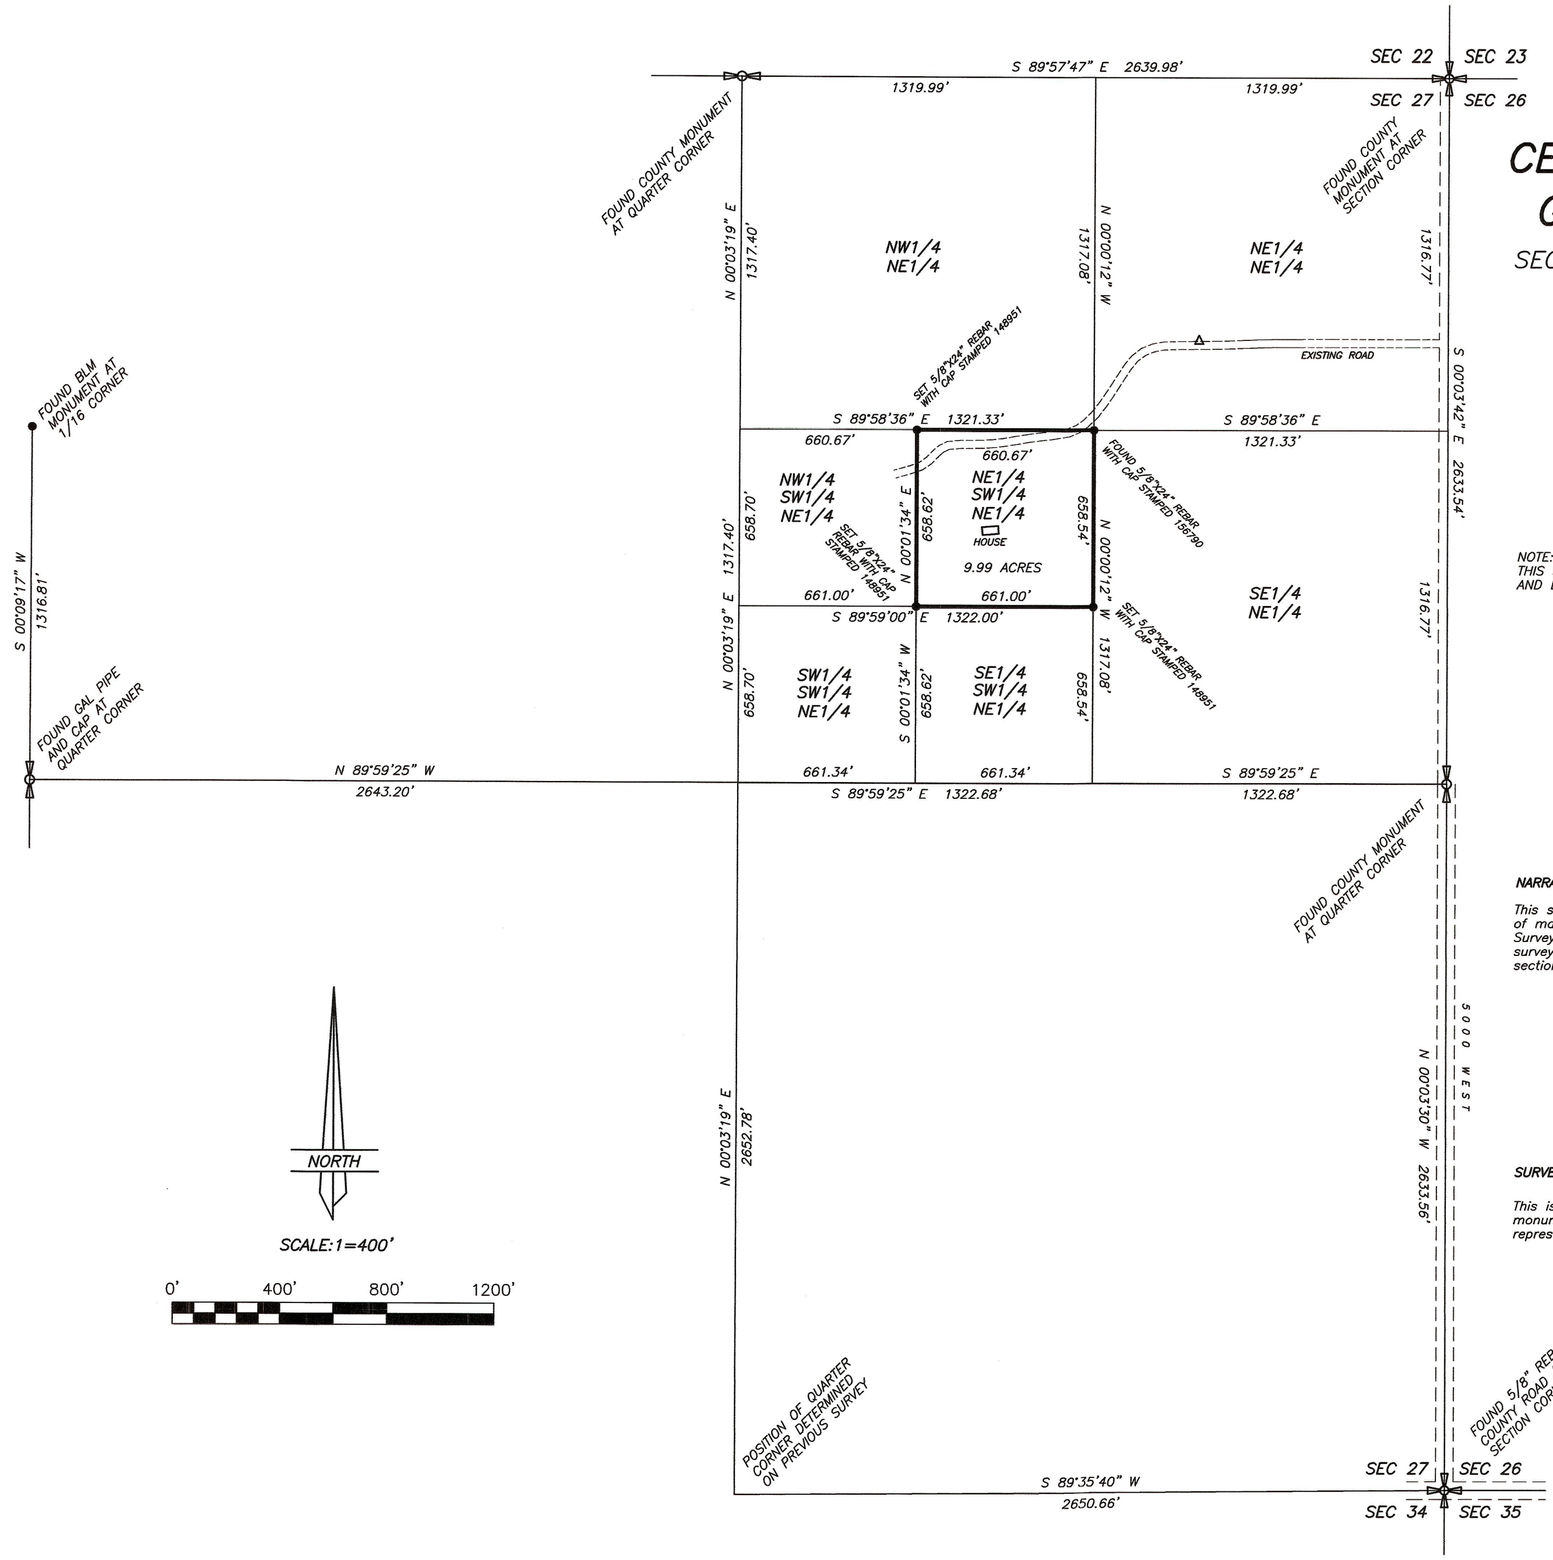

PROPERTY SURVEY FOR

CENTURY 21–COUNTRY REALTY
GREEN POINT CREDIT CORP.

SECTION 27, TOWNSHIP 2 SOUTH, RANGE 2 WEST

UINTAH SPECIAL BASE & MERIDIAN

NOTE:
THIS SURVEY WAS PERFORMED USING GLOBAL POSITIONING SYSTEM PROCEDURES AND EQUIPMENT THE BASIS OF BEARINGS ARE BASED ON WGS 84 DATUM.

NARRATIVE

This survey was performed at the request of CENTURY 21–COUNTRY REALTY for the purpose of marking on the ground the corners of the parcel shown on this plat. The Public Land Survey System corners around Section 27 were found as shown and used to control the survey. The position of the required corners were then determined using a standard section subdivision.

SURVEYOR'S CERTIFICATE

This is to certify that I have surveyed the parcel of land shown on this plat, and that the monuments indicated were found or set during said survey, and that this plat accurately represents said survey to the best of my knowledge.

PROFESSIONAL LAND SURVEYOR
No. 148951
JERRY D. ALLRED
STATE OF UTAH

22 Nov 2004

Jerry D. Allred, Professional Land Surveyor,
Certificate No. 148951, (Utah)

COUNTY SURVEYOR'S FILE NO. 1500

JERRY D. ALLRED AND ASSOCIATES
SURVEYING CONSULTANTS
121 NORTH CENTER ST.--P.O. BOX 975
DUCHESNE, UTAH 84021
(435) 738-5352

22 NOV 2004 78-127-092