DRAWING NUMBER

SAFCO PRODUCTS • NEW HOPE, MINNESOTA
REORDER BY PART NUMBER 6551

DRAWING NUMBER
3285

SAFCO PRODUCTS • NEW HOPE, MINNESOTA
REORDER BY PART NUMBER 6551

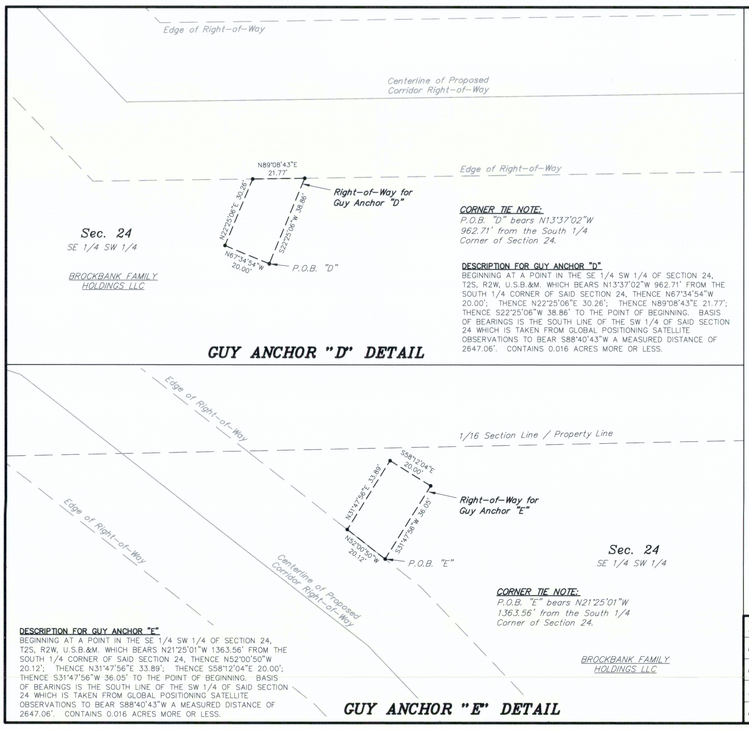

GUY ANCHOR "D" DETAIL

GUY ANCHOR "E" DETAIL

EP ENERGY E&P COMPANY, L.P.

PROPOSED POWER LINE RIGHT-OF-WAY

GUY ANCHOR DETAIL "D" & "E"
THE BROCKBANK FAMILY HOLDINGS LLC PROPERTY
Located in the SE 1/4 SW 1/4 of
Section 24, T2S, R2W, U.S.B.&M.
Duchesne County, Utah

30' 15' 0' 30'
SCALE

N

LEGEND

P.O.B. = POINT OF BEGINNING

BASIS OF BEARINGS NOTE:
BASIS OF BEARINGS IS THE SOUTH LINE OF THE SW 1/4 OF SECTION 24, T2S, R2W, U.S.B.&M. WHICH IS TAKEN FROM GLOBAL POSITIONING SATELLITE OBSERVATIONS TO BEAR S88°40'43"W A MEASURED DISTANCE OF 2647.06'. (THE SOUTHWEST CORNER OF SECTION 24, BEING A 1.5" ALUMINUM CAP AND THE SOUTH 1/4 CORNER, BEING A 1981 ALUMINUM CAP)

CERTIFICATE

THIS IS TO CERTIFY THAT THE [illegible] PREPARED FROM FIELD NOTES OF ACTUAL SURVEYS MADE BY ME OR UNDER MY SUPERVISION AND THE SAME ARE TRUE AND CORRECT TO THE BEST OF MY KNOWLEDGE AND BELIEF.

REGISTERED LAND SURVEYOR
No.189377
01-26-16
STACY W. STEWART
STATE OF UTAH

REGISTERED LAND SURVEYOR
REGISTRATION NO. 189377
STATE OF UTAH

SURVEYED BY: G.D.O.	Tri State Land Surveying, Inc.
DRAWN BY: F.T.M.	(435) 781-2501
DATE: 11-02-15	180 NORTH VERNAL AVE. - VERNAL, UTAH 84078
SCALE: 1" = 30'	
DWG #: 15-0115	

FILE: C:\Users\tristate\appdata\local\temp\AcPublish_31344\(GD) LOCATION.dwg

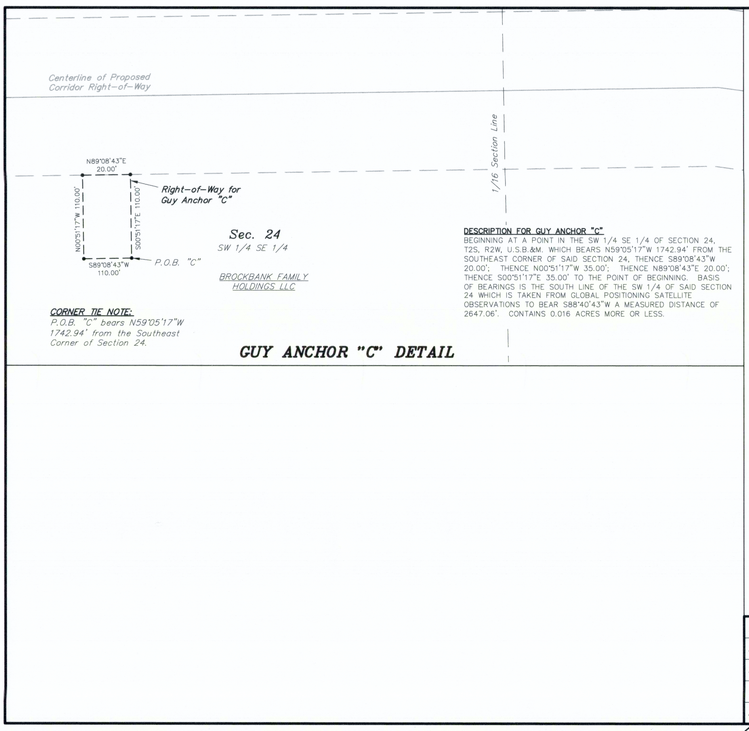

GUY ANCHOR "C" DETAIL

EP ENERGY E&P COMPANY, L.P.

PROPOSED POWER LINE RIGHT-OF-WAY

GUY ANCHOR DETAIL "C"
THE BROCKBANK FAMILY HOLDINGS LLC PROPERTY
Located in the South 1/2 of
Section 24, T2S, R2W, U.S.B.&M.
Duchesne County, Utah

30' 15' 0' 30'
SCALE

N

LEGEND

P.O.B. = POINT OF BEGINNING

BASIS OF BEARINGS NOTE:
BASIS OF BEARINGS IS THE SOUTH LINE OF THE SW 1/4 OF SECTION 24, T2S, R2W, U.S.B.&M. WHICH IS TAKEN FROM GLOBAL POSITIONING SATELLITE OBSERVATIONS TO BEAR S88°40'43"W A MEASURED DISTANCE OF 2647.06'. (THE SOUTHWEST CORNER OF SECTION 24, BEING A 1.5" ALUMINUM CAP AND THE SOUTH 1/4 CORNER, BEING A 1981 ALUMINUM CAP)

CORNER TIE NOTE:
SOUTHEAST CORNER OF SECTION 24, T2S, R2W, U.S.B.&M. BEARS S88°40'06"W 2646.79' FROM THE SOUTH 1/4 CORNER SAID SECTION 24 (SOUTHEAST CORNER OF SAID SECTION, BEING AN RAILROAD SPIKE).

CERTIFICATE

THIS IS TO CERTIFY THAT THE [illegible] PREPARED FROM FIELD NOTES OF ACTUAL SURVEYS MADE BY ME OR UNDER MY SUPERVISION AND THE SAME ARE TRUE AND CORRECT TO THE BEST OF MY KNOWLEDGE AND BELIEF.

REGISTERED LAND SURVEYOR
No.189377
01-26-16
STACY W. STEWART
STATE OF UTAH

REGISTERED LAND SURVEYOR
REGISTRATION NO. 189377
STATE OF UTAH

SURVEYED BY: G.D.O.	Tri State Land Surveying, Inc.
DRAWN BY: F.T.M.	(435) 781-2501
DATE: 11-02-15	180 NORTH VERNAL AVE. - VERNAL, UTAH 84078
SCALE: 1" = 30'	
DWG #: 15-0114	

County Surveyor File # 3285

FILE: C:\Users\tristate\appdata\local\temp\AcPublish_31344\(GD) LOCATION.dwg