DRAWING NUMBER 3576
SAFCO PRODUCTS • NEW HOPE, MINNESOTA
REORDER BY PART NUMBER 6551
POSITION EDGE AS POINT ON THIS LINE

EXHIBIT "A"

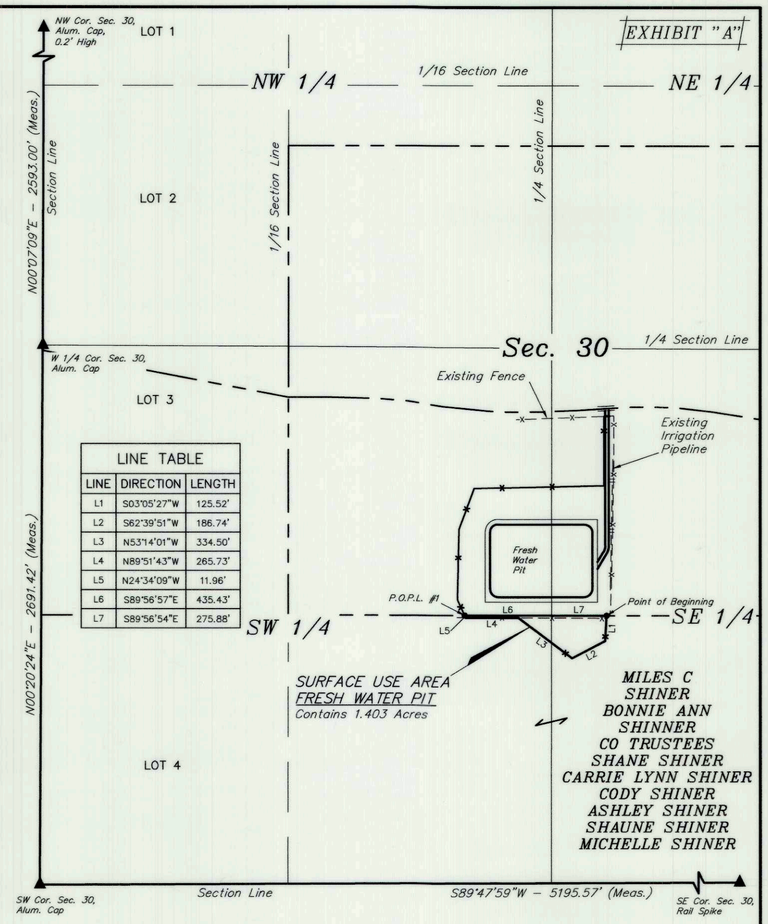

LINE TABLE		
LINE	DIRECTION	LENGTH
L1	S03°05'27"W	125.52'
L2	S62°39'51"W	186.74'
L3	N53°14'01"W	334.50'
L4	N89°51'43"W	265.73'
L5	N24°34'09"W	11.96'
L6	S89°56'57"E	435.43'
L7	S89°56'54"E	275.88'

500' 250' 0' 500'

ACREAGE / LENGTH TABLE	
SURFACE USE AREA OWNERSHIP	ACRES
MILES C SHINER BONNIE ANN SHINNER CO TRUSTEES SHANE SHINER CARRIE LYNN SHINER CODY SHINER ASHLEY SHINER SHAUNE SHINER MICHELLE SHINER	1.403

CERTIFICATE

THIS IS TO CERTIFY THAT THE ABOVE PLAT WAS PREPARED FROM FIELD NOTES OF ACTUAL SURVEYS MADE BY ME OR UNDER MY SUPERVISION AND THAT THE SAME ARE TRUE AND CORRECT TO THE BEST OF MY KNOWLEDGE AND BELIEF.

Brandon Bowthorpe

REGISTERED LAND SURVEYOR
REGISTRATION NO. 6631032
STATE OF UTAH

REGISTERED LAND SURVEYOR 6631032 BRANDON BOWTHORPE STATE OF UTAH 04-14-17

SHEET 1 OF 2

▲ = SECTION CORNERS LOCATED.
△ = SECTION CORNERS RE-ESTABLISHED. (Not Set on Ground.)
P.O.P.L. = POINT ON PROPERTY LINE

N
TRUE NORTH

AXIA ENERGY II

FRESH WATER PIT
SURFACE USE AREA ON
MILES C SHINER BONNIE ANN SHINNER CO TRUSTEES SHANE SHINER CARRIE LYNN SHINER CODY SHINER ASHLEY SHINER SHAUNE SHINER MICHELLE SHINER LAND
SE 1/4 SW 1/4, SW 1/4 SE 1/4,
SECTION 30, T2S, R2W, U.S.B.&M.,
DUCHESNE COUNTY, UTAH

SURVEYED BY	C.R.	04-12-17	SCALE
DRAWN BY	E.C.	04-14-17	1" = 500'
FILE:	61593-A		

ROAD RIGHT-OF-WAY

UINTAH ENGINEERING & LAND SURVEYING

UELS, LLC
Corporate Office * 85 South 200 East
Vernal, UT 84078 * (435) 789-1017

EXHIBIT "A"

SURFACE USE AREA DESCRIPTION

BEGINNING AT A POINT ON THE NORTH LINE OF THE SW 1/4 SE 1/4 OF SECTION 30, T2S, R2W, U.S.B.&M., WHICH BEARS N63°39'57"E 3139.00' FROM THE SOUTHWEST CORNER OF SAID SECTION 30, THENCE S03°05'27"W 125.52'; THENCE S62°39'51"W 186.74'; THENCE N53°14'01"W 334.50'; THENCE N89°51'43"W 265.73'; THENCE N24°34'09"W 11.96' TO A POINT ON THE NORTH LINE OF THE SE 1/4 SW 1/4 OF SAID SECTION 30, WHICH BEARS N57°42'04"E 2514.92' FROM THE SOUTHWEST CORNER OF SAID SECTION 30, THENCE S89°56'57"E 435.43'; THENCE S89°56'54"E 275.88' TO THE POINT OF BEGINNING. BASIS OF BEARINGS IS A G.P.S. OBSERVATION. CONTAINS 1.403 ACRES MORE OR LESS.

POINT OF BEGINNING BEARS N63°39'57"E 3139.00' FROM THE SOUTHWEST CORNER OF SECTION 30, T2S, R2W, U.S.B.&M.

P.O.P.L. #1 BEARS N57°42'04"E 2514.92' FROM THE SOUTHWEST CORNER OF SECTION 30, T2S, R2W, U.S.B.&M.

LINE TABLE		
LINE	DIRECTION	LENGTH
L1	S03°05'27"W	125.52'
L2	S62°39'51"W	186.74'
L3	N53°14'01"W	334.50'
L4	N89°51'43"W	265.73'
L5	N24°34'09"W	11.96'
L6	S89°56'57"E	435.43'
L7	S89°56'54"E	275.88'

ACREAGE / LENGTH TABLE	
SURFACE USE AREA OWNERSHIP	ACRES
MILES C SHINER BONNIE ANN SHINNER CO TRUSTEES SHANE SHINER CARRIE LYNN SHINER CODY SHINER ASHLEY SHINER SHAUNE SHINER MICHELLE SHINER	1.403

CERTIFICATE

THIS IS TO CERTIFY THAT THE ABOVE PLAT WAS PREPARED FROM FIELD NOTES OF ACTUAL SURVEYS MADE BY ME OR UNDER MY SUPERVISION AND THAT THE SAME ARE TRUE AND CORRECT TO THE BEST OF MY KNOWLEDGE AND BELIEF.

Brandon Bowthorpe

REGISTERED LAND SURVEYOR
REGISTRATION NO. 6631032
STATE OF UTAH

REGISTERED LAND SURVEYOR 6631032 BRANDON BOWTHORPE STATE OF UTAH 04-14-17

SHEET 2 OF 2

AXIA ENERGY II

FRESH WATER PIT
SURFACE USE AREA ON
MILES C SHINER BONNIE ANN SHINNER CO TRUSTEES SHANE SHINER CARRIE LYNN SHINER CODY SHINER ASHLEY SHINER SHAUNE SHINER MICHELLE SHINER LAND
SE 1/4 SW 1/4, SW 1/4 SE 1/4,
SECTION 30, T2S, R2W, U.S.B.&M.,
DUCHESNE COUNTY, UTAH

SURVEYED BY	C.R.	04-12-17	SCALE
DRAWN BY	E.C.	04-14-17	N/A
FILE:	61593-B		

ROAD RIGHT-OF-WAY

UINTAH ENGINEERING & LAND SURVEYING

UELS, LLC
Corporate Office * 85 South 200 East
Vernal, UT 84078 * (435) 789-1017

County Surveyor's File # 3576