EXHIBIT "A"

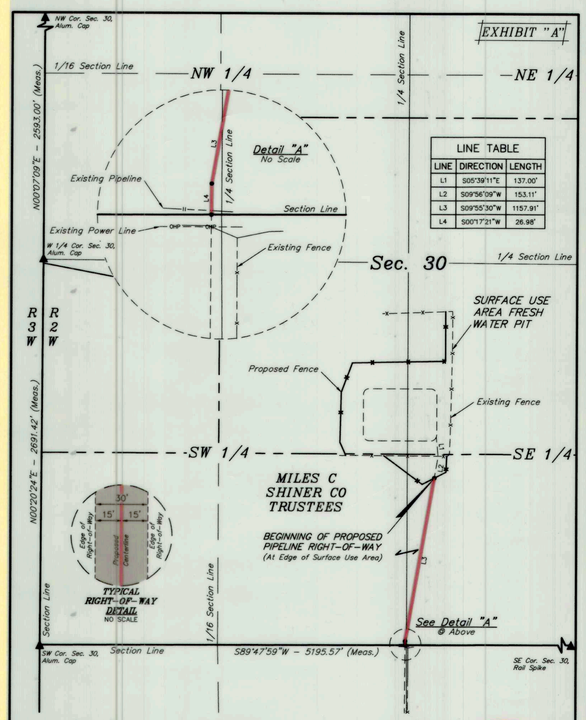


| LINE TABLE | | |
|---|---|---|
| LINE | DIRECTION | LENGTH |
| L1 | S05°39'11"E | 137.00' |
| L2 | S09°56'09"W | 153.11' |
| L3 | S09°55'30"W | 1157.91' |
| L4 | S00°17'21"W | 26.98' |

**BASIS OF BEARINGS**
BASIS OF BEARINGS IS A G.P.S. OBSERVATION

| LENGTH TABLE | | | |
|---|---|---|---|
| PROPERTY OWNER | FEET | RODS | ACRES |
| MILES C SHINER CO TRUSTEES | 1184.89 | 71.81 | 0.816 |

**CERTIFICATE**
THIS IS TO CERTIFY THAT THE ABOVE PLAT WAS PREPARED FROM FIELD NOTES OF ACTUAL SURVEYS MADE BY ME OR UNDER MY SUPERVISION AND THAT THE SAME ARE TRUE AND CORRECT TO THE BEST OF MY KNOWLEDGE AND BELIEF.

REGISTERED LAND SURVEYOR
REGISTRATION NO. 6631032
STATE OF UTAH

SHEET 1 OF 4

▲ = SECTION CORNERS LOCATED.

**AXIA ENERGY II**
**FRESH WATER PIT**
**PIPELINE RIGHT-OF-WAY ON**
**MILES C SHINER CO TRUSTEES LANDS**
**SECTION 30, T2S, R2W, U.S.B.&M.**
**DUSCHESNE COUNTY, UTAH**

| SURVEYED BY | C.R. | 04-30-17 | SCALE |
|---|---|---|---|
| DRAWN BY | C.D.L. | 05-04-17 | 1" = 500' |
| FILE: 61620-A | | | |

PIPELINE RIGHT-OF-WAY

**UELS, LLC**
Corporate Office * 85 South 200 East
Vernal, UT 84078 * (435) 789-1017

EXHIBIT "A"

## PIPELINE RIGHT-OF-WAY DESCRIPTION ON MILES C SHINER CO TRUSTEES

A 30' WIDE RIGHT-OF-WAY 15' ON EACH SIDE OF THE FOLLOWING DESCRIBED CENTERLINE.

BEGINNING AT A POINT IN THE SW 1/4 SE 1/4 OF SECTION 30, T2S, R2W, U.S.B.&M., WHICH BEARS N64°39'09"W 2705.67' FROM THE SOUTHEAST CORNER OF SAID SECTION 30, THENCE S09°55'30"W 1157.91'; THENCE S00°17'21"W 26.98' TO A POINT ON THE SOUTH LINE OF THE SE 1/4 SW 1/4 OF SAID SECTION 30 WHICH BEARS N89°47'59"E 2550.65' FROM THE SOUTHWEST CORNER OF SAID SECTION 30. THE SIDE LINES OF SAID DESCRIBED RIGHT-OF-WAY BEING SHORTENED OR ELONGATED TO MEET THE GRANTOR'S PROPERTY LINES. BASIS OF BEARINGS IS A G.P.S. OBSERVATION. CONTAINS 0.816 ACRES MORE OR LESS.

BEGINNING OF PIPELINE BEARS N64°39'09"W 2705.67' FROM THE SOUTHEAST CORNER OF SECTION 30, T2S, R2W, U.S.B.&M.

P.O.S.L. OF PIPELINE BEARS N89°47'59"E 2550.65' FROM THE SOUTHWEST CORNER OF SECTION 30, T2S, R2W, U.S.B.&M.

| LENGTH TABLE | | | |
|---|---|---|---|
| PROPERTY OWNER | FEET | RODS | ACRES |
| MILES C SHINER CO TRUSTEES | 1184.89 | 71.81 | 0.816 |

**BASIS OF BEARINGS**
BASIS OF BEARINGS IS A G.P.S. OBSERVATION

**CERTIFICATE**
THIS IS TO CERTIFY THAT THE ABOVE PLAT WAS PREPARED FROM FIELD NOTES OF ACTUAL SURVEYS MADE BY ME OR UNDER MY SUPERVISION AND THAT THE SAME ARE TRUE AND CORRECT TO THE BEST OF MY KNOWLEDGE AND BELIEF.

REGISTERED LAND SURVEYOR
REGISTRATION NO. 6631032
STATE OF UTAH

SHEET 2 OF 4

**AXIA ENERGY II**
**FRESH WATER PIT**
**PIPELINE RIGHT-OF-WAY ON**
**MILES C SHINER CO TRUSTEES LANDS**
**SECTION 30, T2S, R2W, U.S.B.&M.**
**DUSCHESNE COUNTY, UTAH**

| SURVEYED BY | C.R. | 04-30-17 | SCALE |
|---|---|---|---|
| DRAWN BY | C.D.L. | 05-04-17 | N/A |
| FILE: 61620-B | | | |

PIPELINE RIGHT-OF-WAY

**UELS, LLC**
Corporate Office * 85 South 200 East
Vernal, UT 84078 * (435) 789-1017

EXHIBIT "A"

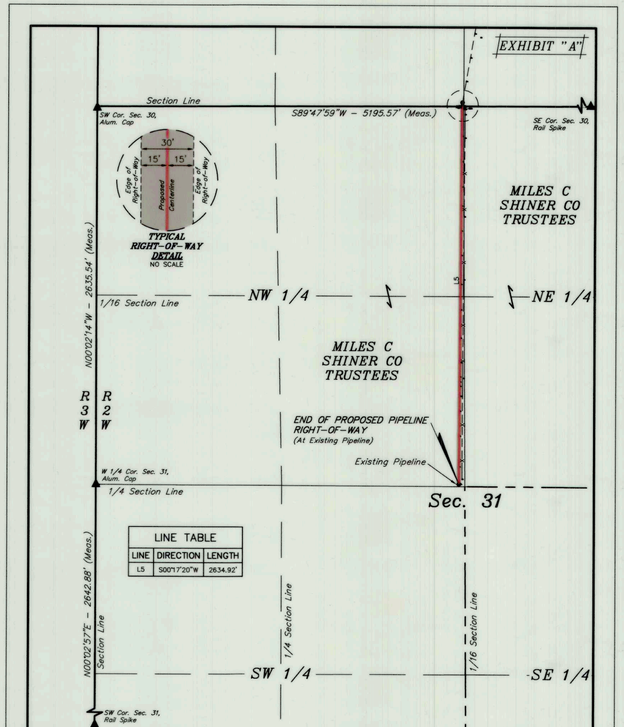


| LINE TABLE | | |
|---|---|---|
| LINE | DIRECTION | LENGTH |
| L5 | S00°17'20"W | 2634.92' |

**BASIS OF BEARINGS**
BASIS OF BEARINGS IS A G.P.S. OBSERVATION

| LENGTH TABLE | | | |
|---|---|---|---|
| PROPERTY OWNER | FEET | RODS | ACRES |
| MILES C SHINER CO TRUSTEES | 2634.92 | 159.69 | 1.815 |

**CERTIFICATE**
THIS IS TO CERTIFY THAT THE ABOVE PLAT WAS PREPARED FROM FIELD NOTES OF ACTUAL SURVEYS MADE BY ME OR UNDER MY SUPERVISION AND THAT THE SAME ARE TRUE AND CORRECT TO THE BEST OF MY KNOWLEDGE AND BELIEF.

REGISTERED LAND SURVEYOR
REGISTRATION NO. 6631032
STATE OF UTAH

SHEET 3 OF 4

▲ = SECTION CORNERS LOCATED.

**AXIA ENERGY II**
**FRESH WATER PIT**
**PIPELINE RIGHT-OF-WAY ON**
**MILES C SHINER CO TRUSTEES LANDS**
**SECTION 31, T2S, R2W, U.S.B.&M.**
**DUSCHESNE COUNTY, UTAH**

| SURVEYED BY | C.R. | 04-30-17 | SCALE |
|---|---|---|---|
| DRAWN BY | C.D.L. | 05-04-17 | 1" = 500' |
| FILE: 61620-C | | | |

PIPELINE RIGHT-OF-WAY

**UELS, LLC**
Corporate Office * 85 South 200 East
Vernal, UT 84078 * (435) 789-1017

EXHIBIT "A"

## PIPELINE RIGHT-OF-WAY DESCRIPTION ON MILES C SHINER CO TRUSTEES

A 30' WIDE RIGHT-OF-WAY 15' ON EACH SIDE OF THE FOLLOWING DESCRIBED CENTERLINE.

BEGINNING AT A POINT ON THE NORTH LINE OF THE NE 1/4 NW 1/4 OF SECTION 31, T2S, R2W, U.S.B.&M. WHICH BEARS N89°47'59"E 2550.65' FROM THE NORTHWEST CORNER OF SAID SECTION 31, THENCE S00°17'20"W 2634.92' TO A POINT IN THE SE 1/4 NW 1/4 OF SAID SECTION 31, WHICH BEARS N89°47'02"E 2535.65' FROM THE WEST 1/4 CORNER OF SAID SECTION 31. THE SIDE LINES OF SAID DESCRIBED RIGHT-OF-WAY BEING SHORTENED OR ELONGATED TO MEET THE GRANTOR'S PROPERTY LINES. BASIS OF BEARINGS IS A G.P.S. OBSERVATION. CONTAINS 1.815 ACRES MORE OR LESS.

P.O.S.L. OF PIPELINE BEARS N89°47'59"E 2550.65' FROM THE SOUTHWEST CORNER OF SECTION 30, T2S, R2W, U.S.B.&M.

END OF PIPELINE BEARS N89°47'02"E 2535.65' FROM THE WEST 1/4 CORNER OF SECTION 31, T2S, R2W, U.S.B.&M.

| LENGTH TABLE | | | |
|---|---|---|---|
| PROPERTY OWNER | FEET | RODS | ACRES |
| MILES C SHINER CO TRUSTEES | 2634.92 | 159.69 | 1.815 |

**BASIS OF BEARINGS**
BASIS OF BEARINGS IS A G.P.S. OBSERVATION

**CERTIFICATE**
THIS IS TO CERTIFY THAT THE ABOVE PLAT WAS PREPARED FROM FIELD NOTES OF ACTUAL SURVEYS MADE BY ME OR UNDER MY SUPERVISION AND THAT THE SAME ARE TRUE AND CORRECT TO THE BEST OF MY KNOWLEDGE AND BELIEF.

REGISTERED LAND SURVEYOR
REGISTRATION NO. 6631032
STATE OF UTAH

SHEET 4 OF 4

**AXIA ENERGY II**
**FRESH WATER PIT**
**PIPELINE RIGHT-OF-WAY ON**
**MILES C SHINER CO TRUSTEES LANDS**
**SECTION 31, T2S, R2W, U.S.B.&M.**
**DUSCHESNE COUNTY, UTAH**

| SURVEYED BY | C.R. | 04-30-17 | SCALE |
|---|---|---|---|
| DRAWN BY | C.D.L. | 05-04-17 | N/A |
| FILE: 61620-D | | | |

PIPELINE RIGHT-OF-WAY

**UELS, LLC**
Corporate Office * 85 South 200 East
Vernal, UT 84078 * (435) 789-1017

County Surveyor's File # 3680