DRAWING NUMBER

DRAWING NUMBER

DRAWING NUMBER 3701

DRAWING NUMBER

SAFCO PRODUCTS • NEW HOPE, MINNESOTA REORDER BY PART NUMBER 6351

EXHIBIT "A"

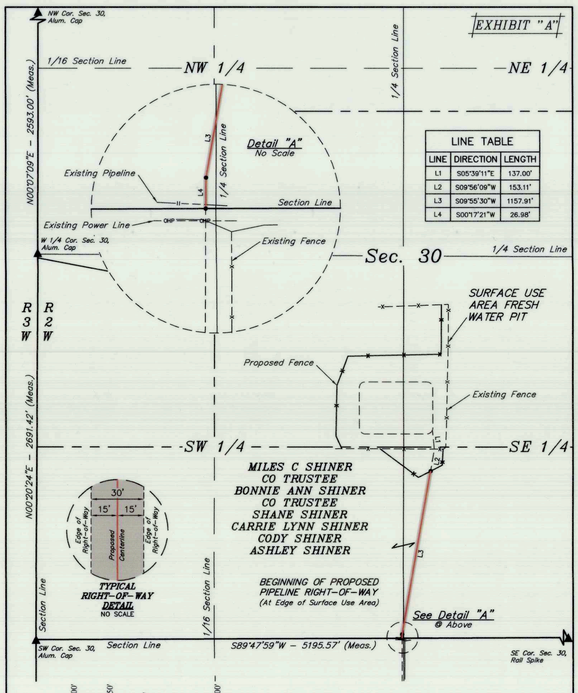

LINE TABLE		
LINE	DIRECTION	LENGTH
L1	S05°39'11"E	137.00'
L2	S09°56'09"W	153.11'
L3	S09°55'30"W	1157.91'
L4	S00°17'21"W	26.98'

BASIS OF BEARINGS
BASIS OF BEARINGS IS A G.P.S. OBSERVATION

LENGTH TABLE			
PROPERTY OWNER	FEET	RODS	ACRES
MILES C SHINER CO TRUSTEE BONNIE ANN SHINER CO TRUSTEE SHANE SHINER CARRIE LYNN SHINER CODY SHINER ASHLEY SHINER	1184.89	71.81	0.816

CERTIFICATE
THIS IS TO CERTIFY THAT THE ABOVE PLAT WAS PREPARED FROM FIELD NOTES OF ACTUAL SURVEYS MADE BY ME OR UNDER MY SUPERVISION AND THAT THE SAME ARE TRUE AND CORRECT TO THE BEST OF MY KNOWLEDGE AND BELIEF.
Brandon J. Bachman
REGISTERED LAND SURVEYOR
REGISTRATION NO. 6631032
STATE OF UTAH
STATE OF UTAH LICENSED LAND SURVEYOR 6631032 BRANDON J. BACHMAN 12-07-17

SHEET 1 OF 4

REV: 1 12-07-17 R.J. (OWNERSHIP UPDATE)

▲ = SECTION CORNERS LOCATED.

AXIA ENERGY II

FRESH WATER PIT
PIPELINE RIGHT-OF-WAY ON
MILES C SHINER CO TRUSTEE BONNIE ANN SHINER CO TRUSTEE SHANE SHINER CARRIE LYNN SHINER CODY SHINER ASHLEY SHINER LAND
SECTION 30, T2S, R2W, U.S.B.&M.
DUSCHESNE COUNTY, UTAH

SURVEYED BY	C.R.	04-30-17	SCALE
DRAWN BY	C.D.L.	05-04-17	1" = 500'
FILE:	61620-A		

PIPELINE RIGHT-OF-WAY

UINTAH ENGINEERING & LAND SURVEYING

UELS, LLC
Corporate Office * 85 South 200 East
Vernal, UT 84078 * (435) 789-1017

EXHIBIT "A"

PIPELINE RIGHT-OF-WAY DESCRIPTION
ON MILES C SHINER CO TRUSTEE
BONNIE ANN SHINER CO TRUSTEE
SHANE SHINER CARRIE LYNN SHINER
CODY SHINER ASHLEY SHINER

A 30' WIDE RIGHT-OF-WAY 15' ON EACH SIDE OF THE FOLLOWING DESCRIBED CENTERLINE.

BEGINNING AT A POINT IN THE SW 1/4 SE 1/4 OF SECTION 30, T2S, R2W, U.S.B.&M., WHICH BEARS N64°39'09"W 2705.67' FROM THE SOUTHEAST CORNER OF SAID SECTION 30, THENCE S09°55'30"W 1157.91'; THENCE S00°17'21"W 26.98' TO A POINT ON THE SOUTH LINE OF THE SE 1/4 SW 1/4 OF SAID SECTION 30 WHICH BEARS N89°47'59"E 2550.65' FROM THE SOUTHWEST CORNER OF SAID SECTION 30. THE SIDE LINES OF SAID DESCRIBED RIGHT-OF-WAY BEING SHORTENED OR ELONGATED TO MEET THE GRANTOR'S PROPERTY LINES. BASIS OF BEARINGS IS A G.P.S. OBSERVATION. CONTAINS 0.816 ACRES MORE OR LESS.

BEGINNING OF PIPELINE BEARS N64°39'09"W 2705.67' FROM THE SOUTHEAST CORNER OF SECTION 30, T2S, R2W, U.S.B.&M.

P.O.S.L. OF PIPELINE BEARS N89°47'59"E 2550.65' FROM THE SOUTHWEST CORNER OF SECTION 30, T2S, R2W, U.S.B.&M.

LENGTH TABLE			
PROPERTY OWNER	FEET	RODS	ACRES
MILES C SHINER CO TRUSTEE BONNIE ANN SHINER CO TRUSTEE SHANE SHINER CARRIE LYNN SHINER CODY SHINER ASHLEY SHINER	1184.89	71.81	0.816

BASIS OF BEARINGS
BASIS OF BEARINGS IS A G.P.S. OBSERVATION

CERTIFICATE
THIS IS TO CERTIFY THAT THE ABOVE PLAT WAS PREPARED FROM FIELD NOTES OF ACTUAL SURVEYS MADE BY ME OR UNDER MY SUPERVISION AND THAT THE SAME ARE TRUE AND CORRECT TO THE BEST OF MY KNOWLEDGE AND BELIEF.
Brandon J. Bachman
REGISTERED LAND SURVEYOR
REGISTRATION NO. 6631032
STATE OF UTAH
STATE OF UTAH LICENSED LAND SURVEYOR 6631032 BRANDON J. BACHMAN 12-07-17

SHEET 2 OF 4

REV: 1 12-07-17 R.J. (OWNERSHIP UPDATE)

AXIA ENERGY II

FRESH WATER PIT
PIPELINE RIGHT-OF-WAY ON
MILES C SHINER CO TRUSTEE BONNIE ANN SHINER CO TRUSTEE SHANE SHINER CARRIE LYNN SHINER CODY SHINER ASHLEY SHINER LAND
SECTION 30, T2S, R2W, U.S.B.&M.
DUSCHESNE COUNTY, UTAH

SURVEYED BY	C.R.	04-30-17	SCALE
DRAWN BY	C.D.L.	05-04-17	N/A
FILE:	61620-B		

PIPELINE RIGHT-OF-WAY

UINTAH ENGINEERING & LAND SURVEYING

UELS, LLC
Corporate Office * 85 South 200 East
Vernal, UT 84078 * (435) 789-1017

EXHIBIT "A"

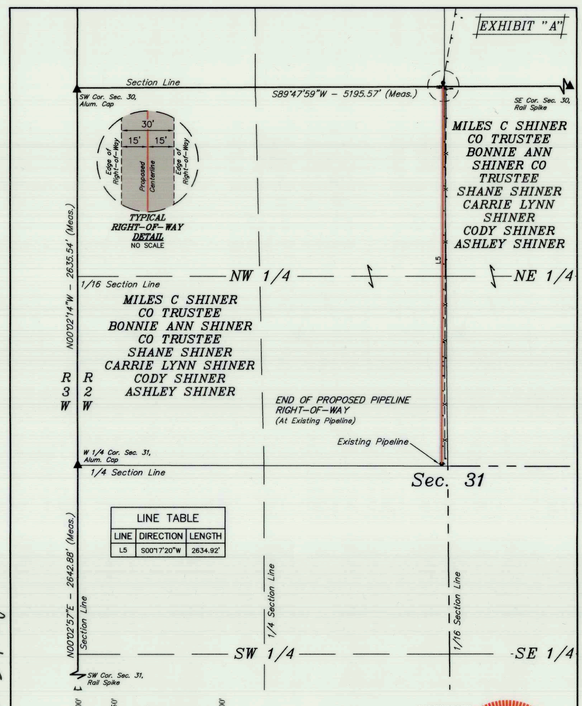

LINE TABLE		
LINE	DIRECTION	LENGTH
L5	S00°17'20"W	2634.92'

BASIS OF BEARINGS
BASIS OF BEARINGS IS A G.P.S. OBSERVATION

LENGTH TABLE			
PROPERTY OWNER	FEET	RODS	ACRES
MILES C SHINER CO TRUSTEE BONNIE ANN SHINER CO TRUSTEE SHANE SHINER CARRIE LYNN SHINER CODY SHINER ASHLEY SHINER	2634.92	159.69	1.815

CERTIFICATE
THIS IS TO CERTIFY THAT THE ABOVE PLAT WAS PREPARED FROM FIELD NOTES OF ACTUAL SURVEYS MADE BY ME OR UNDER MY SUPERVISION AND THAT THE SAME ARE TRUE AND CORRECT TO THE BEST OF MY KNOWLEDGE AND BELIEF.
Brandon J. Bachman
REGISTERED LAND SURVEYOR
REGISTRATION NO. 6631032
STATE OF UTAH
STATE OF UTAH LICENSED LAND SURVEYOR 6631032 BRANDON J. BACHMAN 12-07-17

SHEET 3 OF 4

REV: 1 12-07-17 R.J. (OWNERSHIP UPDATE)

▲ = SECTION CORNERS LOCATED.

AXIA ENERGY II

FRESH WATER PIT
PIPELINE RIGHT-OF-WAY ON
MILES C SHINER CO TRUSTEE BONNIE ANN SHINER CO TRUSTEE SHANE SHINER CARRIE LYNN SHINER CODY SHINER ASHLEY SHINER LAND
SECTION 31, T2S, R2W, U.S.B.&M.
DUSCHESNE COUNTY, UTAH

SURVEYED BY	C.R.	04-30-17	SCALE
DRAWN BY	C.D.L.	05-04-17	1" = 500'
FILE:	61620-C		

PIPELINE RIGHT-OF-WAY

UINTAH ENGINEERING & LAND SURVEYING

UELS, LLC
Corporate Office * 85 South 200 East
Vernal, UT 84078 * (435) 789-1017

EXHIBIT "A"

PIPELINE RIGHT-OF-WAY DESCRIPTION
ON MILES C SHINER CO TRUSTEE
BONNIE ANN SHINER CO TRUSTEE
SHANE SHINER CARRIE LYNN SHINER
CODY SHINER ASHLEY SHINER

A 30' WIDE RIGHT-OF-WAY 15' ON EACH SIDE OF THE FOLLOWING DESCRIBED CENTERLINE.

BEGINNING AT A POINT ON THE NORTH LINE OF THE NE 1/4 NW 1/4 OF SECTION 31, T2S, R2W, U.S.B.&M. WHICH BEARS N89°47'59"E 2550.65' FROM THE NORTHWEST CORNER OF SAID SECTION 31, THENCE S00°17'20"W 2634.92' TO A POINT IN THE SE 1/4 NW 1/4 OF SAID SECTION 31, WHICH BEARS N89°47'02"E 2535.65' FROM THE WEST 1/4 CORNER OF SAID SECTION 31. THE SIDE LINES OF SAID DESCRIBED RIGHT-OF-WAY BEING SHORTENED OR ELONGATED TO MEET THE GRANTOR'S PROPERTY LINES. BASIS OF BEARINGS IS A G.P.S. OBSERVATION. CONTAINS 1.815 ACRES MORE OR LESS.

P.O.S.L. OF PIPELINE BEARS N89°47'59"E 2550.65' FROM THE SOUTHWEST CORNER OF SECTION 30, T2S, R2W, U.S.B.&M.

END OF PIPELINE BEARS N89°47'02"E 2535.65' FROM THE WEST 1/4 CORNER OF SECTION 31, T2S, R2W, U.S.B.&M.

LENGTH TABLE			
PROPERTY OWNER	FEET	RODS	ACRES
MILES C SHINER CO TRUSTEE BONNIE ANN SHINER CO TRUSTEE SHANE SHINER CARRIE LYNN SHINER CODY SHINER ASHLEY SHINER	2634.92	159.69	1.815

BASIS OF BEARINGS
BASIS OF BEARINGS IS A G.P.S. OBSERVATION

CERTIFICATE
THIS IS TO CERTIFY THAT THE ABOVE PLAT WAS PREPARED FROM FIELD NOTES OF ACTUAL SURVEYS MADE BY ME OR UNDER MY SUPERVISION AND THAT THE SAME ARE TRUE AND CORRECT TO THE BEST OF MY KNOWLEDGE AND BELIEF.
Brandon J. Bachman
REGISTERED LAND SURVEYOR
REGISTRATION NO. 6631032
STATE OF UTAH
STATE OF UTAH LICENSED LAND SURVEYOR 6631032 BRANDON J. BACHMAN 12-07-17

SHEET 4 OF 4

REV: 1 12-07-17 R.J. (OWNERSHIP UPDATE)

AXIA ENERGY II

FRESH WATER PIT
PIPELINE RIGHT-OF-WAY ON
MILES C SHINER CO TRUSTEE BONNIE ANN SHINER CO TRUSTEE SHANE SHINER CARRIE LYNN SHINER CODY SHINER ASHLEY SHINER LAND
SECTION 31, T2S, R2W, U.S.B.&M.
DUSCHESNE COUNTY, UTAH

SURVEYED BY	C.R.	04-30-17	SCALE
DRAWN BY	C.D.L.	05-04-17	N/A
FILE:	61620-D		

PIPELINE RIGHT-OF-WAY

UINTAH ENGINEERING & LAND SURVEYING

UELS, LLC
Corporate Office * 85 South 200 East
Vernal, UT 84078 * (435) 789-1017

County Surveyor's File # 3701