NUMBER

DRAWING NUMBER

DRAWING NUMBER
3808

SAFCO PRODUCTS • NEW HOPE, MINNESOTA
REORDER BY PART NUMBER 6551

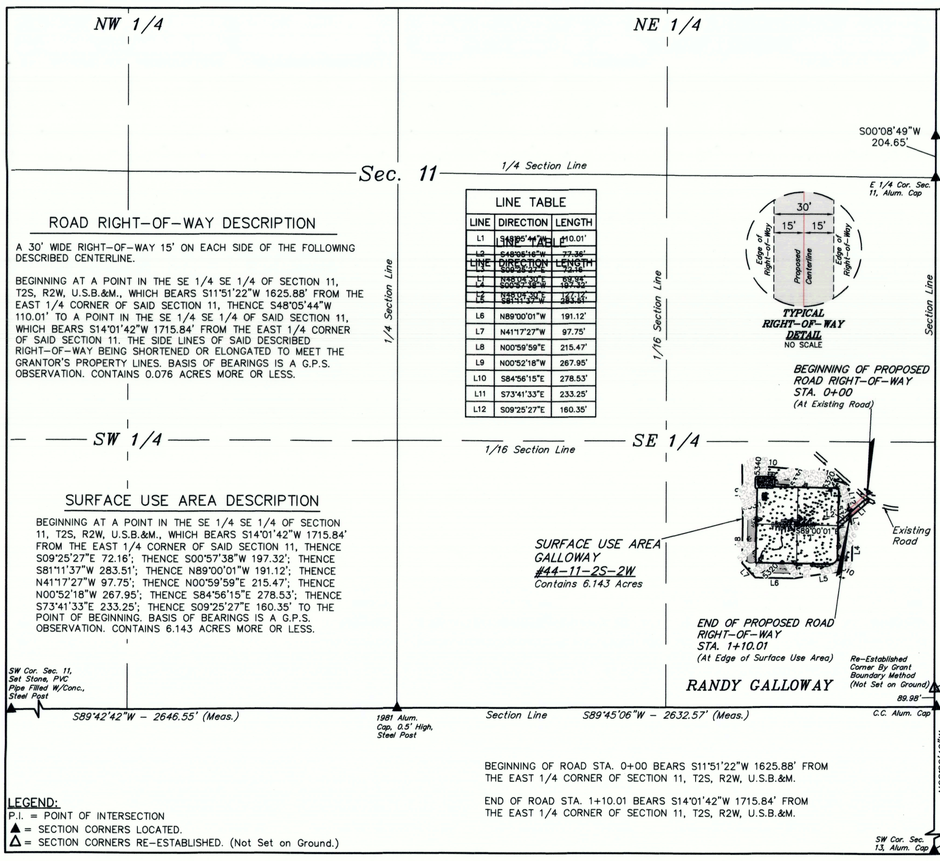

ROAD RIGHT-OF-WAY DESCRIPTION

A 30' WIDE RIGHT-OF-WAY 15' ON EACH SIDE OF THE FOLLOWING DESCRIBED CENTERLINE.

BEGINNING AT A POINT IN THE SE 1/4 SE 1/4 OF SECTION 11, T2S, R2W, U.S.B.&M., WHICH BEARS S11°51'22"W 1625.88' FROM THE EAST 1/4 CORNER OF SAID SECTION 11, THENCE S48°05'44"W 110.01' TO A POINT IN THE SE 1/4 SE 1/4 OF SAID SECTION 11, WHICH BEARS S14°01'42"W 1715.84' FROM THE EAST 1/4 CORNER OF SAID SECTION 11. THE SIDE LINES OF SAID DESCRIBED RIGHT-OF-WAY BEING SHORTENED OR ELONGATED TO MEET THE GRANTOR'S PROPERTY LINES. BASIS OF BEARINGS IS A G.P.S. OBSERVATION. CONTAINS 0.076 ACRES MORE OR LESS.

LINE TABLE

LINE	DIRECTION	LENGTH
L1	S48°05'44"W	110.01'
L2	S48°08'45"W	77.36'
L3	S08°35'37"E	29.14'
L4	S88°13'20"E	69.35'
L5	S48°13'20"E	141.41'
L6	N89°00'01"W	191.12'
L7	N41°17'27"W	97.75'
L8	N00°59'59"E	215.47'
L9	N00°52'18"W	267.95'
L10	S84°56'15"E	278.53'
L11	S73°41'33"E	233.25'
L12	S09°25'27"E	160.35'

SURFACE USE AREA DESCRIPTION

BEGINNING AT A POINT IN THE SE 1/4 SE 1/4 OF SECTION 11, T2S, R2W, U.S.B.&M., WHICH BEARS S14°01'42"W 1715.84' FROM THE EAST 1/4 CORNER OF SAID SECTION 11, THENCE S09°25'27"E 72.16'; THENCE S00°57'38"W 197.32'; THENCE S81°11'37"W 283.51'; THENCE N89°00'01"W 191.12'; THENCE N41°17'27"W 97.75'; THENCE N00°59'59"E 215.47'; THENCE N00°52'18"W 267.95'; THENCE S84°56'15"E 278.53'; THENCE S73°41'33"E 233.25'; THENCE S09°25'27"E 160.35' TO THE POINT OF BEGINNING. BASIS OF BEARINGS IS A G.P.S. OBSERVATION. CONTAINS 6.143 ACRES MORE OR LESS.

BEGINNING OF ROAD STA. 0+00 BEARS S11°51'22"W 1625.88' FROM THE EAST 1/4 CORNER OF SECTION 11, T2S, R2W, U.S.B.&M.

END OF ROAD STA. 1+10.01 BEARS S14°01'42"W 1715.84' FROM THE EAST 1/4 CORNER OF SECTION 11, T2S, R2W, U.S.B.&M.

LEGEND:
P.I. = POINT OF INTERSECTION
▲ = SECTION CORNERS LOCATED.
△ = SECTION CORNERS RE-ESTABLISHED. (Not Set on Ground.)

ALTAMONT ENERGY OPERATING LLC

LOCATION SURFACE USE AREA & ROAD RIGHT-OF-WAY ON FEE LANDS

(FOR GALLOWAY #44-11-2S-2W)

LOCATED IN
SECTION 11, T2S, R2W, U.S.B.&M.
DUCHESNE COUNTY, UTAH

BASIS OF BEARINGS
BASIS OF BEARINGS IS A G.P.S. OBSERVATION

N
TRUE NORTH
400' 200' 0' 400'

ACREAGE / LENGTH TABLE

	OWNERSHIP	FEET	RODS	ACRES
ACCESS ROAD	RANDY GALLOWAY	110.01	6.67	0.076

CERTIFICATE
THIS IS TO CERTIFY THAT THE ABOVE PLAT WAS PREPARED FROM FIELD NOTES OF ACTUAL SURVEYS MADE BY ME OR UNDER MY SUPERVISION AND THAT THE SAME ARE TRUE AND CORRECT TO THE BEST OF MY KNOWLEDGE AND BELIEF.

REGISTERED LAND SURVEYOR
REGISTRATION NO. 6631032
STATE OF UTAH

UINTAH ENGINEERING & LAND SURVEYING
UELS, LLC
Corporate Office * 85 South 200 East
Vernal, UT 84078 * (435) 789-1017

SURVEYED BY	C.R.	05-08-18	SCALE
DRAWN BY	J.J.	05-17-18	1" = 400'

FILE: 63890 **ACCESS ROAD RIGHT-OF-WAY PLAT**

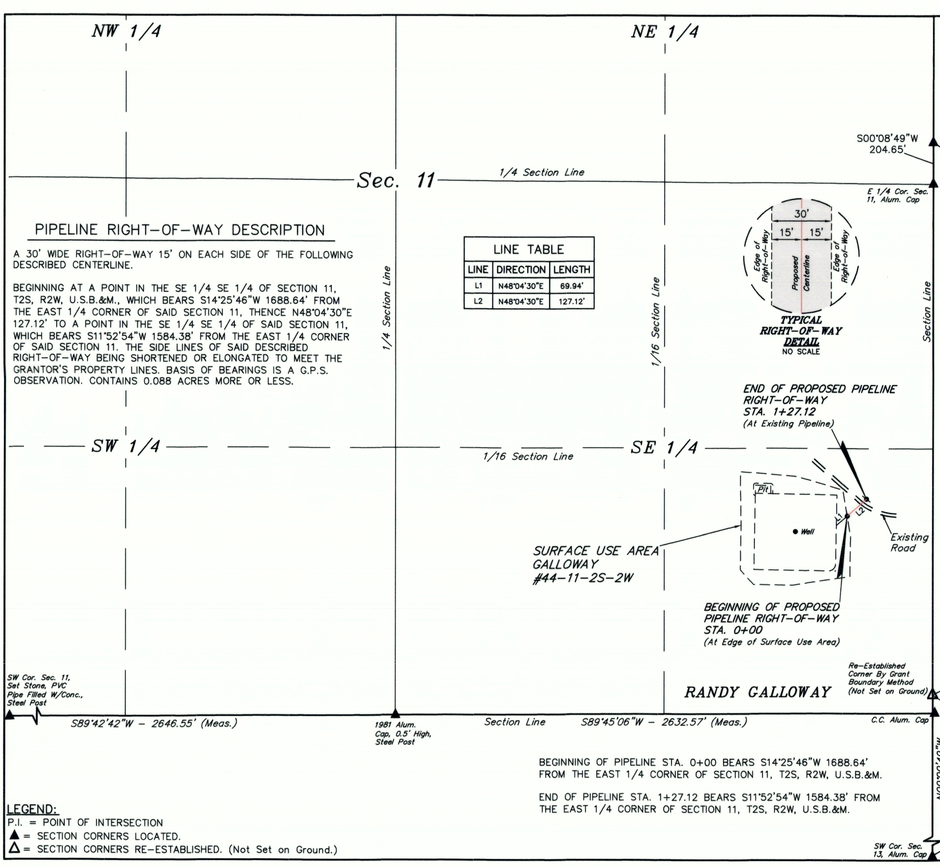

PIPELINE RIGHT-OF-WAY DESCRIPTION

A 30' WIDE RIGHT-OF-WAY 15' ON EACH SIDE OF THE FOLLOWING DESCRIBED CENTERLINE.

BEGINNING AT A POINT IN THE SE 1/4 SE 1/4 OF SECTION 11, T2S, R2W, U.S.B.&M., WHICH BEARS S14°25'46"W 1688.64' FROM THE EAST 1/4 CORNER OF SAID SECTION 11, THENCE N48°04'30"E 127.12' TO A POINT IN THE SE 1/4 SE 1/4 OF SAID SECTION 11, WHICH BEARS S11°52'54"W 1584.38' FROM THE EAST 1/4 CORNER OF SAID SECTION 11. THE SIDE LINES OF SAID DESCRIBED RIGHT-OF-WAY BEING SHORTENED OR ELONGATED TO MEET THE GRANTOR'S PROPERTY LINES. BASIS OF BEARINGS IS A G.P.S. OBSERVATION. CONTAINS 0.088 ACRES MORE OR LESS.

LINE TABLE

LINE	DIRECTION	LENGTH
L1	N48°04'30"E	69.94'
L2	N48°04'30"E	127.12'

BEGINNING OF PIPELINE STA. 0+00 BEARS S14°25'46"W 1688.64' FROM THE EAST 1/4 CORNER OF SECTION 11, T2S, R2W, U.S.B.&M.

END OF PIPELINE STA. 1+27.12 BEARS S11°52'54"W 1584.38' FROM THE EAST 1/4 CORNER OF SECTION 11, T2S, R2W, U.S.B.&M.

LEGEND:
P.I. = POINT OF INTERSECTION
▲ = SECTION CORNERS LOCATED.
△ = SECTION CORNERS RE-ESTABLISHED. (Not Set on Ground.)

ALTAMONT ENERGY OPERATING LLC

PIPELINE RIGHT-OF-WAY ON FEE LANDS

(FOR GALLOWAY #44-11-2S-2W)

LOCATED IN
SECTION 11, T2S, R2W, U.S.B.&M.
DUCHESNE COUNTY, UTAH

BASIS OF BEARINGS
BASIS OF BEARINGS IS A G.P.S. OBSERVATION

N
TRUE NORTH
400' 200' 0' 400'

ACREAGE / LENGTH TABLE

	OWNERSHIP	FEET	RODS	ACRES
PIPELINE	RANDY GALLOWAY	127.12	7.70	0.088

CERTIFICATE
THIS IS TO CERTIFY THAT THE ABOVE PLAT WAS PREPARED FROM FIELD NOTES OF ACTUAL SURVEYS MADE BY ME OR UNDER MY SUPERVISION AND THAT THE SAME ARE TRUE AND CORRECT TO THE BEST OF MY KNOWLEDGE AND BELIEF.

REGISTERED LAND SURVEYOR
REGISTRATION NO. 6631032
STATE OF UTAH

UINTAH ENGINEERING & LAND SURVEYING
UELS, LLC
Corporate Office * 85 South 200 East
Vernal, UT 84078 * (435) 789-1017

SURVEYED BY	C.R.	05-08-18	SCALE
DRAWN BY	J.J.	05-17-18	1" = 400'

FILE: 63891 **PIPELINE RIGHT-OF-WAY PLAT**

County Surveyor's File # 3808