DRAWING NUMBER

DRAWING NUMBER

DRAWING NUMBER 3826

DRAWING NUMBER

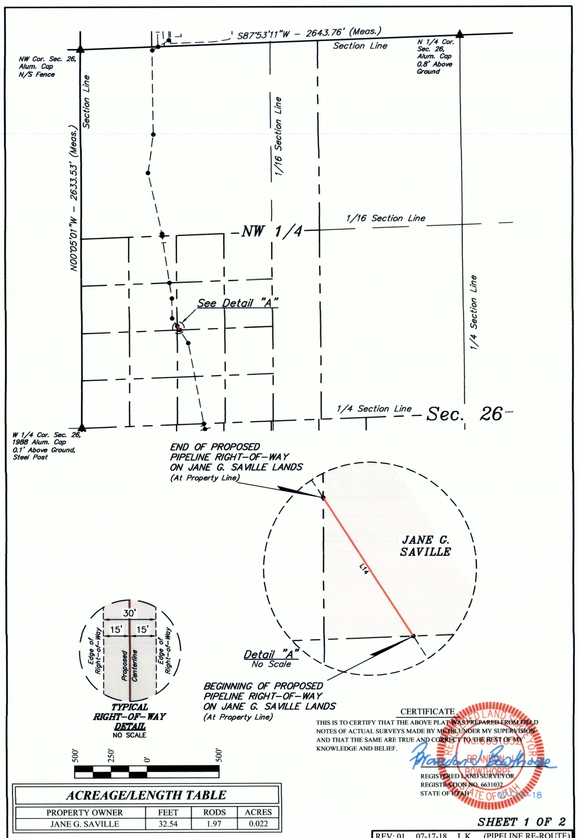

CERTIFICATE

THIS IS TO CERTIFY THAT THE ABOVE PLAT WAS PREPARED FROM FIELD NOTES OF ACTUAL SURVEYS MADE BY ME OR UNDER MY SUPERVISION AND THAT THE SAME ARE TRUE AND CORRECT TO THE BEST OF MY KNOWLEDGE AND BELIEF.

REGISTERED LAND SURVEYOR
REGISTRATION NO. 6631032
STATE OF UTAH

ACREAGE/LENGTH TABLE

PROPERTY OWNER	FEET	RODS	ACRES
JANE G. SAVILLE	32.54	1.97	0.022

SHEET 1 OF 2

REV: 01 07-17-18 L.K. (PIPELINE RE-ROUTE)

▲ = SECTION CORNERS LOCATED.
△ = SECTION CORNERS RE-ESTABLISHED. (Not Set on Ground.)

N TRUE NORTH

AXIA ENERGY II

BUTCHER BUTTE #23-3C-22
PIPELINE RIGHT-OF-WAY ON
JANE G. SAVILLE LANDS
SECTION 26, T2S, R2W, U.S.B. & M.,
DUCHESNE COUNTY, UTAH

SURVEYED BY	C.R.	06-20-18	SCALE
DRAWN BY	S.O.	07-02-18	1" = 500'
FILE:	64237-G1		

PIPELINE RIGHT-OF-WAY

UINTAH ENGINEERING & LAND SURVEYING

UELS, LLC
Corporate Office * 85 South 200 East
Vernal, UT 84078 * (435) 789-1017

PIPELINE RIGHT-OF-WAY DESCRIPTION

A 30' WIDE RIGHT-OF-WAY 15' ON EACH SIDE OF THE FOLLOWING DESCRIBED CENTERLINE.

BEGINNING AT A POINT ON THE SOUTH LINE OF LOT 7 OF SECTION 26, T2S, R2W, U.S.B.&M., WHICH BEARS N44°57'25"E 965.03' FROM THE WEST 1/4 CORNER OF SAID SECTION 26, THENCE N32°55'52"W 32.54' TO A POINT ON THE WEST LINE OF LOT 7 OF SAID SECTION 26, WHICH BEARS N43°04'55"E 972.38' FROM THE WEST 1/4 CORNER OF SAID SECTION 26. THE SIDE LINES OF SAID DESCRIBED RIGHT-OF-WAY BEING SHORTENED OR ELONGATED TO MEET THE GRANTOR'S PROPERTY LINES. BASIS OF BEARINGS IS A G.P.S. OBSERVATION. CONTAINS 0.022 ACRES MORE OR LESS.

BEGINNING OF PIPELINE ON JANE G. SAVILLE LANDS BEARS N44°57'25"E 965.03' FROM THE WEST 1/4 CORNER OF SECTION 26, T2S, R2W, U.S.B.&M.

END OF PIPELINE ON JANE G. SAVILLE LANDS BEARS N43°04'55"E 972.38' FROM THE WEST 1/4 CORNER OF SECTION 26, T2S, R2W, U.S.B.&M.

LINE TABLE

LINE	DIRECTION	LENGTH
L14	N32°55'52"W	32.54'

CERTIFICATE

THIS IS TO CERTIFY THAT THE ABOVE PLAT WAS PREPARED FROM FIELD NOTES OF ACTUAL SURVEYS MADE BY ME OR UNDER MY SUPERVISION AND THAT THE SAME ARE TRUE AND CORRECT TO THE BEST OF MY KNOWLEDGE AND BELIEF.

REGISTERED LAND SURVEYOR
REGISTRATION NO. 6631032
STATE OF UTAH

SHEET 2 OF 2

REV: 01 07-17-18 L.K. (PIPELINE RE-ROUTE)

AXIA ENERGY II

BUTCHER BUTTE #23-3C-22
PIPELINE RIGHT-OF-WAY ON
JANE G. SAVILLE LANDS
SECTION 26, T2S, R2W, U.S.B. & M.,
DUCHESNE COUNTY, UTAH

SURVEYED BY	C.R.	06-20-18	SCALE
DRAWN BY	S.O.	07-02-18	N/A
FILE:	64237-G2		

PIPELINE RIGHT-OF-WAY

UINTAH ENGINEERING & LAND SURVEYING

UELS, LLC
Corporate Office * 85 South 200 East
Vernal, UT 84078 * (435) 789-1017

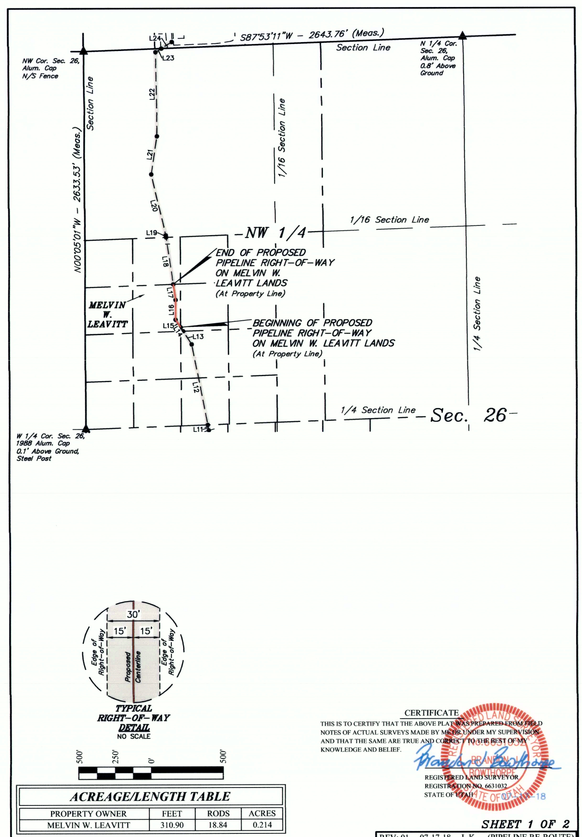

CERTIFICATE

THIS IS TO CERTIFY THAT THE ABOVE PLAT WAS PREPARED FROM FIELD NOTES OF ACTUAL SURVEYS MADE BY ME OR UNDER MY SUPERVISION AND THAT THE SAME ARE TRUE AND CORRECT TO THE BEST OF MY KNOWLEDGE AND BELIEF.

REGISTERED LAND SURVEYOR
REGISTRATION NO. 6631032
STATE OF UTAH

ACREAGE/LENGTH TABLE

PROPERTY OWNER	FEET	RODS	ACRES
MELVIN W. LEAVITT	310.90	18.84	0.214

SHEET 1 OF 2

REV: 01 07-17-18 L.K. (PIPELINE RE-ROUTE)

▲ = SECTION CORNERS LOCATED.
△ = SECTION CORNERS RE-ESTABLISHED. (Not Set on Ground.)

N TRUE NORTH

AXIA ENERGY II

BUTCHER BUTTE #23-3C-22
PIPELINE RIGHT-OF-WAY ON
MELVIN W. LEAVITT LANDS
SECTION 26, T2S, R2W, U.S.B. & M.,
DUCHESNE COUNTY, UTAH

SURVEYED BY	C.R.	06-20-18	SCALE
DRAWN BY	S.O.	07-02-18	1" = 500'
FILE:	64237-H1		

PIPELINE RIGHT-OF-WAY

UINTAH ENGINEERING & LAND SURVEYING

UELS, LLC
Corporate Office * 85 South 200 East
Vernal, UT 84078 * (435) 789-1017

PIPELINE RIGHT-OF-WAY DESCRIPTION

A 30' WIDE RIGHT-OF-WAY 15' ON EACH SIDE OF THE FOLLOWING DESCRIBED CENTERLINE.

BEGINNING AT A POINT ON THE SOUTH LINE OF LOT 6 OF SECTION 26, T2S, R2W, U.S.B.&M., WHICH BEARS N43°04'55"E 972.38' FROM THE WEST 1/4 CORNER OF SAID SECTION 26, THENCE N32°55'52"W 63.05'; THENCE N00°04'51"W 138.46'; THENCE N08°35'04"W 109.39' TO A POINT ON THE NORTH LINE OF LOT 6 OF SAID SECTION 26, WHICH BEARS N31°16'37"E 1181.45' FROM THE WEST 1/4 CORNER OF SAID SECTION 26. THE SIDE LINES OF SAID DESCRIBED RIGHT-OF-WAY BEING SHORTENED OR ELONGATED TO MEET THE GRANTOR'S PROPERTY LINES. BASIS OF BEARINGS IS A G.P.S. OBSERVATION. CONTAINS 0.214 ACRES MORE OR LESS.

BEGINNING OF PIPELINE ON MELVIN W. LEAVITT LANDS BEARS N43°04'55"E 972.38' FROM THE WEST 1/4 CORNER OF SECTION 26, T2S, R2W, U.S.B.&M.

END OF PIPELINE ON MELVIN W. LEAVITT LANDS BEARS N43°04'55"E 972.38' FROM THE WEST 1/4 CORNER OF SECTION 26, T2S, R2W, U.S.B.&M.

LINE TABLE

LINE	DIRECTION	LENGTH
L15	N32°55'52"W	63.05'
L16	N00°04'51"W	138.46'
L17	N08°35'04"W	109.39'

CERTIFICATE

THIS IS TO CERTIFY THAT THE ABOVE PLAT WAS PREPARED FROM FIELD NOTES OF ACTUAL SURVEYS MADE BY ME OR UNDER MY SUPERVISION AND THAT THE SAME ARE TRUE AND CORRECT TO THE BEST OF MY KNOWLEDGE AND BELIEF.

REGISTERED LAND SURVEYOR
REGISTRATION NO. 6631032
STATE OF UTAH

SHEET 2 OF 2

REV: 01 07-17-18 L.K. (PIPELINE RE-ROUTE)

AXIA ENERGY II

BUTCHER BUTTE #23-3C-22
PIPELINE RIGHT-OF-WAY ON
MELVIN W. LEAVITT LANDS
SECTION 26, T2S, R2W, U.S.B. & M.,
DUCHESNE COUNTY, UTAH

SURVEYED BY	C.R.	06-20-18	SCALE
DRAWN BY	S.O.	07-02-18	N/A
FILE:	64237-H2		

PIPELINE RIGHT-OF-WAY

UINTAH ENGINEERING & LAND SURVEYING

UELS, LLC
Corporate Office * 85 South 200 East
Vernal, UT 84078 * (435) 789-1017

County Surveyor's File # 3826