DRAWING NUMBER

DRAWING NUMBER

DRAWING NUMBER 3827

DRAWING NUMBER

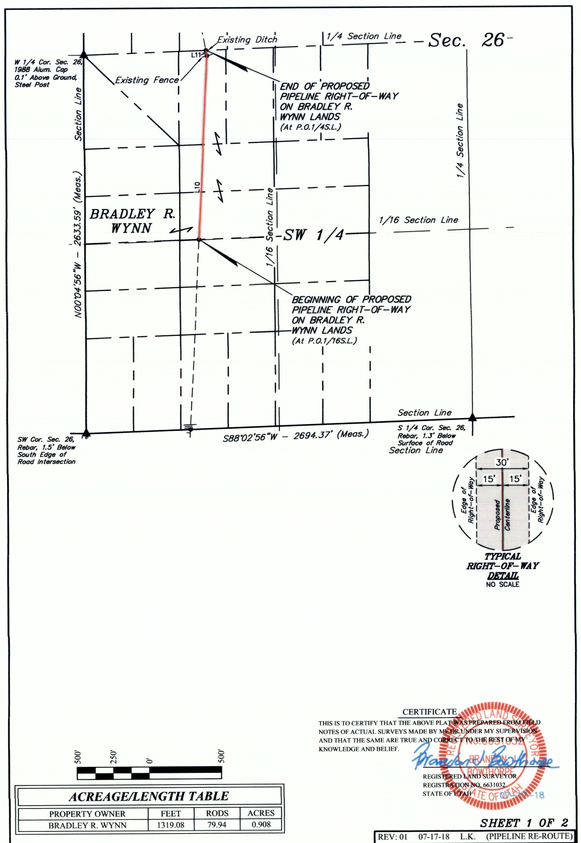

500' 250' 0' 500'

ACREAGE/LENGTH TABLE			
PROPERTY OWNER	FEET	RODS	ACRES
BRADLEY R. WYNN	1319.08	79.94	0.908

CERTIFICATE

THIS IS TO CERTIFY THAT THE ABOVE PLAT WAS PREPARED FROM FIELD NOTES OF ACTUAL SURVEYS MADE BY ME OR UNDER MY SUPERVISION AND THAT THE SAME ARE TRUE AND CORRECT TO THE BEST OF MY KNOWLEDGE AND BELIEF.

REGISTERED LAND SURVEYOR REGISTRATION NO. 6631032 STATE OF UTAH

SHEET 1 OF 2

REV: 01 07-17-18 L.K. (PIPELINE RE-ROUTE)

▲ = SECTION CORNERS LOCATED.
△ = SECTION CORNERS RE-ESTABLISHED. (Not Set on Ground.)

N TRUE NORTH

AXIA ENERGY II

BUTCHER BUTTE #23-3C-22
PIPELINE RIGHT-OF-WAY ON
BRADLEY R. WYNN LANDS
SECTION 26, T2S, R2W, U.S.B. & M.,
DUCHESNE COUNTY, UTAH

SURVEYED BY	C.R.	06-20-18	SCALE
DRAWN BY	S.O.	07-02-18	1" = 500'
FILE:	6 4 2 3 7 - E1		

PIPELINE RIGHT-OF-WAY

UINTAH ENGINEERING & LAND SURVEYING

UELS, LLC
Corporate Office * 85 South 200 East
Vernal, UT 84078 * (435) 789-1017

PIPELINE RIGHT-OF-WAY DESCRIPTION

A 30' WIDE RIGHT-OF-WAY 15' ON EACH SIDE OF THE FOLLOWING DESCRIBED CENTERLINE.

BEGINNING AT A POINT ON THE SOUTH LINE OF LOT 33 OF SECTION 26, T2S, R2W, U.S.B.&M., WHICH BEARS S31°43'27"E 1512.57' FROM THE WEST 1/4 CORNER OF SAID SECTION 26, THENCE N02°48'09"E 1279.83', THENCE N11°01'05"W 39.25' TO A POINT ON THE NORTH LINE OF LOT 20 OF SAID SECTION 26, WHICH BEARS N87°57'46"E 850.97' FROM THE WEST 1/4 CORNER OF SAID SECTION 26. THE SIDE LINES OF SAID DESCRIBED RIGHT-OF-WAY BEING SHORTENED OR ELONGATED TO MEET THE GRANTOR'S PROPERTY LINES. BASIS OF BEARINGS IS A G.P.S. OBSERVATION. CONTAINS 0.908 ACRES MORE OR LESS.

BEGINNING OF PIPELINE ON BRADLEY R. WYNN LANDS BEARS S31°43'27"E 1512.57' FROM THE WEST 1/4 CORNER OF SECTION 26, T2S, R2W, U.S.B.&M.

END OF PIPELINE ON BRADLEY R. WYNN LANDS BEARS N87°57'46"E 850.97' FROM THE WEST 1/4 CORNER OF SECTION 26, T2S, R2W, U.S.B.&M.

LINE TABLE		
LINE	DIRECTION	LENGTH
L10	N02°48'09"E	1279.83'
L11	N11°01'05"W	39.25'

CERTIFICATE

THIS IS TO CERTIFY THAT THE ABOVE PLAT WAS PREPARED FROM FIELD NOTES OF ACTUAL SURVEYS MADE BY ME OR UNDER MY SUPERVISION AND THAT THE SAME ARE TRUE AND CORRECT TO THE BEST OF MY KNOWLEDGE AND BELIEF.

REGISTERED LAND SURVEYOR REGISTRATION NO. 6631032 STATE OF UTAH

SHEET 2 OF 2

REV: 01 07-17-18 L.K. (PIPELINE RE-ROUTE)

AXIA ENERGY II

BUTCHER BUTTE #23-3C-22
PIPELINE RIGHT-OF-WAY ON
BRADLEY R. WYNN LANDS
SECTION 26, T2S, R2W, U.S.B. & M.,
DUCHESNE COUNTY, UTAH

SURVEYED BY	C.R.	06-20-18	SCALE
DRAWN BY	S.O.	07-02-18	N/A
FILE:	6 4 2 3 7 - E2		

PIPELINE RIGHT-OF-WAY

UINTAH ENGINEERING & LAND SURVEYING

UELS, LLC
Corporate Office * 85 South 200 East
Vernal, UT 84078 * (435) 789-1017

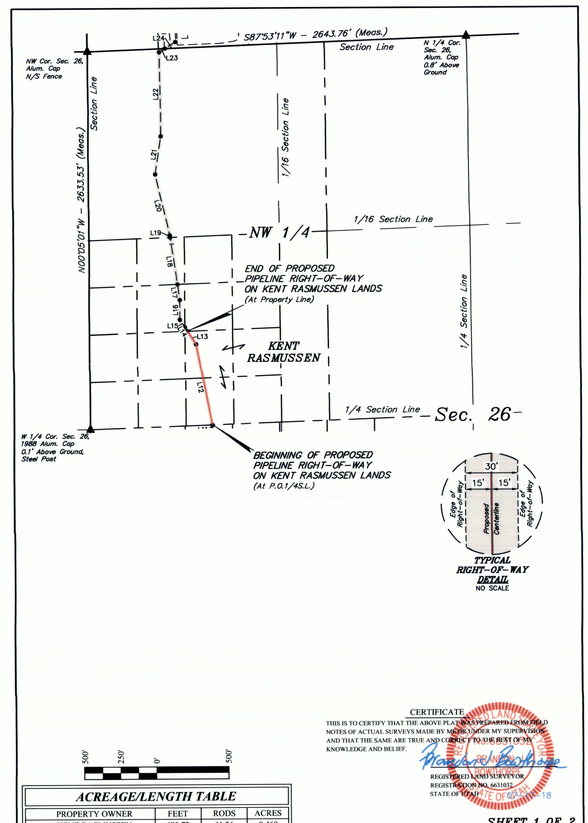

500' 250' 0' 500'

ACREAGE/LENGTH TABLE			
PROPERTY OWNER	FEET	RODS	ACRES
KENT RASMUSSEN	680.72	41.26	0.469

CERTIFICATE

THIS IS TO CERTIFY THAT THE ABOVE PLAT WAS PREPARED FROM FIELD NOTES OF ACTUAL SURVEYS MADE BY ME OR UNDER MY SUPERVISION AND THAT THE SAME ARE TRUE AND CORRECT TO THE BEST OF MY KNOWLEDGE AND BELIEF.

REGISTERED LAND SURVEYOR REGISTRATION NO. 6631032 STATE OF UTAH

SHEET 1 OF 2

REV: 01 07-17-18 L.K. (PIPELINE RE-ROUTE)

▲ = SECTION CORNERS LOCATED.
△ = SECTION CORNERS RE-ESTABLISHED. (Not Set on Ground.)

N TRUE NORTH

AXIA ENERGY II

BUTCHER BUTTE #23-3C-22
PIPELINE RIGHT-OF-WAY ON
KENT RASMUSSEN LANDS
SECTION 26, T2S, R2W, U.S.B. & M.,
DUCHESNE COUNTY, UTAH

SURVEYED BY	C.R.	06-20-18	SCALE
DRAWN BY	S.O.	07-02-18	1" = 500'
FILE:	6 4 2 3 7 - E1		

PIPELINE RIGHT-OF-WAY

UINTAH ENGINEERING & LAND SURVEYING

UELS, LLC
Corporate Office * 85 South 200 East
Vernal, UT 84078 * (435) 789-1017

PIPELINE RIGHT-OF-WAY DESCRIPTION

A 30' WIDE RIGHT-OF-WAY 15' ON EACH SIDE OF THE FOLLOWING DESCRIBED CENTERLINE.

BEGINNING AT A POINT ON THE SOUTH LINE OF LOT 15 OF SECTION 26, T2S, R2W, U.S.B.&M., WHICH BEARS N87°57'46"E 850.97' FROM THE WEST 1/4 CORNER OF SAID SECTION 26, THENCE N11°01'05"W 571.60', THENCE N32°55'52"W 109.12' TO A POINT ON THE NORTH LINE OF LOT 10 OF SAID SECTION 26, WHICH BEARS N44°57'25"E 965.03' FROM THE WEST 1/4 CORNER OF SAID SECTION 26. THE SIDE LINES OF SAID DESCRIBED RIGHT-OF-WAY BEING SHORTENED OR ELONGATED TO MEET THE GRANTOR'S PROPERTY LINES. BASIS OF BEARINGS IS A G.P.S. OBSERVATION. CONTAINS 0.469 ACRES MORE OR LESS.

BEGINNING OF PIPELINE ON KENT RASMUSSEN LANDS BEARS N87°57'46"E 850.97' FROM THE WEST 1/4 CORNER OF SECTION 26, T2S, R2W, U.S.B.&M.

END OF PIPELINE ON KENT RASMUSSEN LANDS BEARS N44°57'25"E 965.03' FROM THE WEST 1/4 CORNER OF SECTION 26, T2S, R2W, U.S.B.&M.

LINE TABLE		
LINE	DIRECTION	LENGTH
L12	N11°01'05"W	571.60'
L13	N32°55'52"W	109.12'

CERTIFICATE

THIS IS TO CERTIFY THAT THE ABOVE PLAT WAS PREPARED FROM FIELD NOTES OF ACTUAL SURVEYS MADE BY ME OR UNDER MY SUPERVISION AND THAT THE SAME ARE TRUE AND CORRECT TO THE BEST OF MY KNOWLEDGE AND BELIEF.

REGISTERED LAND SURVEYOR REGISTRATION NO. 6631032 STATE OF UTAH

SHEET 2 OF 2

REV: 01 07-17-18 L.K. (PIPELINE RE-ROUTE)

AXIA ENERGY II

BUTCHER BUTTE #23-3C-22
PIPELINE RIGHT-OF-WAY ON
KENT RASMUSSEN LANDS
SECTION 26, T2S, R2W, U.S.B. & M.,
DUCHESNE COUNTY, UTAH

SURVEYED BY	C.R.	06-20-18	SCALE
DRAWN BY	S.O.	07-02-18	N/A
FILE:	6 4 2 3 7 - E2		

PIPELINE RIGHT-OF-WAY

UINTAH ENGINEERING & LAND SURVEYING

UELS, LLC
Corporate Office * 85 South 200 East
Vernal, UT 84078 * (435) 789-1017

County Surveyor's File #3827