DRAWING NUMBER

DRAWING NUMBER

DRAWING NUMBER 3830

DRAWING NUMBER

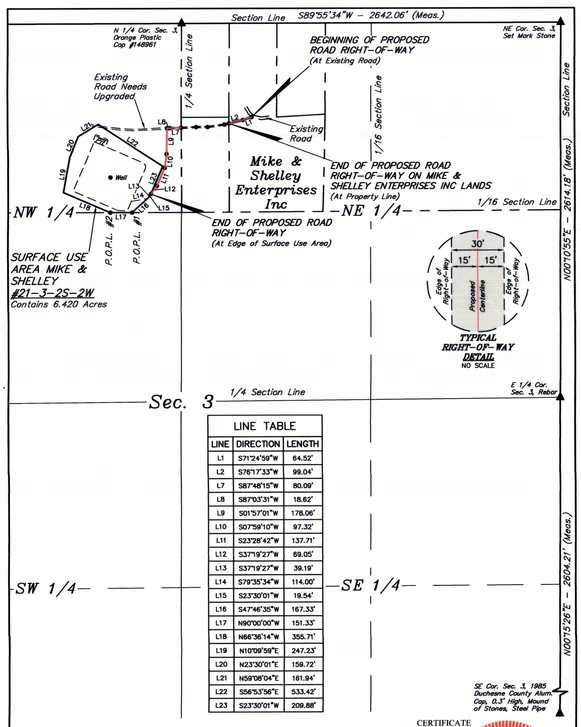


| LINE TABLE | | |
|---|---|---|
| LINE | DIRECTION | LENGTH |
| L1 | S71°24'59"W | 64.52' |
| L2 | S76°17'33"W | 99.04' |
| L7 | S87°48'15"W | 80.09' |
| L8 | S87°03'31"W | 18.62' |
| L9 | S01°57'01"W | 178.06' |
| L10 | S07°59'10"W | 97.32' |
| L11 | S23°28'42"W | 137.71' |
| L12 | S37°19'27"W | 69.05' |
| L13 | S37°19'27"W | 39.19' |
| L14 | S79°35'34"W | 114.00' |
| L15 | S23°30'01"W | 19.54' |
| L16 | S47°46'35"W | 167.33' |
| L17 | N90°00'00"W | 151.33' |
| L18 | N66°36'14"W | 355.71' |
| L19 | N10°09'59"E | 247.23' |
| L20 | N23°30'01"E | 159.72' |
| L21 | N59°08'04"E | 161.94' |
| L22 | S56°53'56"E | 533.42' |
| L23 | S23°30'01"W | 209.88' |

CERTIFICATE

THIS IS TO CERTIFY THAT THE ABOVE PLAT WAS PREPARED FROM FIELD NOTES OF ACTUAL SURVEYS MADE BY ME OR UNDER MY SUPERVISION AND THAT THE SAME ARE TRUE AND CORRECT TO THE BEST OF MY KNOWLEDGE AND BELIEF.

REGISTERED LAND SURVEYOR, REGISTRATION NO. 6631032, STATE OF UTAH

| LENGTH TABLE | | | |
|---|---|---|---|
| PROPERTY OWNER | FEET | RODS | ACRES |
| MIKE & SHELLEY ENTERPRISES INC | 744.41 | 45.12 | 0.513 |

▲ = SECTION CORNERS LOCATED.
P.O.P.L. = POINT ON PROPERTY LINE

N TRUE NORTH

UINTAH ENGINEERING & LAND SURVEYING

UELS, LLC
Corporate Office * 85 South 200 East
Vernal, UT 84078 * (435) 789-1017

**ALTAMONT ENERGY OPERATING LLC**
**MIKE & SHELLEY #21-3-2S-2W**
**ROAD RIGHT-OF-WAY ON**
**MIKE & SHELLEY ENTERPRISES INC LANDS**
**SECTION 3, T2S, R2W, U.S.B.&M.**
**DUCHESNE COUNTY, UTAH**

| SURVEYED BY | J.F. | 05-30-18 | SCALE |
|---|---|---|---|
| DRAWN BY | J.J. | 06-15-18 | 1" = 500' |
| FILE: | 64118-A1 | | |

**ROAD RIGHT-OF-WAY**

SHEET 1 OF 2

*EXHIBIT "A"*

## ROAD RIGHT-OF-WAY DESCRIPTION

A 30' WIDE RIGHT-OF-WAY 15' ON EACH SIDE OF THE FOLLOWING DESCRIBED CENTERLINE.

BEGINNING AT A POINT IN THE NW 1/4 NE 1/4 OF SECTION 3, T2S, R2W, U.S.B.&M., WHICH BEARS S36°42'52"E 815.95' FROM THE NORTH 1/4 CORNER OF SAID SECTION 3, THENCE S71°24'59"W 64.52'; THENCE S76°17'33"W 99.04' TO A POINT ON THE WEST LINE OF THE NE 1/4 SW 1/4 NW 1/4 NE 1/4 OF SAID SECTION 3, WHICH BEARS S25°19'41"E 772.36' FROM THE NORTH 1/4 CORNER OF SAID SECTION 3. ALSO BEGINNING AT A POINT ON THE EAST LINE OF THE NE 1/4 NW 1/4 OF SAID SECTION 3, WHICH BEARS S00°09'49"W 726.89' FROM THE NORTH 1/4 SAID SECTION 3, THENCE S87°48'15"W 80.09'; THENCE S87°03'31"W 18.62'; THENCE S01°57'01"W 178.06'; THENCE S07°59'10"W 97.32'; THENCE S23°28'42"W 137.71'; THENCE S37°19'27"W 69.05' TO A POINT IN THE NE 1/4 NW 1/4 OF SAID SECTION 3, WHICH BEARS S10°21'56"W 1206.16' FROM THE NORTH 1/4 OF SAID SECTION 3. THE SIDE LINES OF SAID DESCRIBED RIGHT-OF-WAY BEING SHORTENED OR ELONGATED TO MEET THE GRANTOR'S PROPERTY LINES. BASIS OF BEARINGS IS A G.P.S. OBSERVATION. CONTAINS 0.513 ACRES MORE OR LESS.

## SURFACE USE AREA DESCRIPTION

BEGINNING AT A POINT IN THE NE 1/4 NW 1/4 OF SECTION 3, T2S, R2W, U.S.B.&M., WHICH BEARS S10°21'56"W 1206.16' FROM THE NORTH 1/4 CORNER OF SAID SECTION 3, THENCE S23°30'01"W 19.54'; THENCE S47°46'35"W 167.33' TO A POINT ON THE SOUTH LINE OF THE NE 1/4 NW 1/4 OF SAID SECTION 3, WHICH BEARS S14°49'57"W 1362.23' FROM THE NORTH 1/4 OF SAID SECTION 3, THENCE WEST 151.33'; THENCE N66°36'14"W 355.71'; THENCE N10°09'59"E 247.23'; THENCE N23°30'01"E 159.72'; THENCE N59°08'04"E 161.94'; THENCE S56°53'56"E 533.42'; THENCE S23°30'01"W 209.88' TO THE POINT OF BEGINNING. BASIS OF BEARINGS IS A G.P.S. OBSERVATION. CONTAINS 6.420 ACRES MORE OR LESS.

BEGINNING OF ROAD BEARS S36°42'52"E 815.95' FROM THE NORTH 1/4 CORNER OF SECTION 3, T2S, R2W, U.S.B.&M.

END OF ROAD ON MIKE & SHELLEY ENTERPRISES INC LANDS BEARS S25°19'41"E 772.36' FROM THE NORTH 1/4 CORNER OF SECTION 3, T2S, R2W, U.S.B.&M.

BEGINNING OF ROAD ON MIKE & SHELLEY ENTERPRISES INC LANDS BEARS S00°09'49"W 726.89' FROM THE NORTH 1/4 CORNER OF SECTION 3, T2S, R2W, U.S.B.&M.

END OF ROAD BEARS S10°21'56"W 1206.16' FROM THE NORTH 1/4 CORNER OF SECTION 3, T2S, R2W, U.S.B.&M.

P.O.S.L. #1 BEARS S14°49'57"W 1362.23' FROM THE NORTH 1/4 CORNER OF SECTION 3, T2S, R2W, U.S.B.&M.

P.O.S.L. #2 BEARS S20°47'37"W 1408.59' FROM THE NORTH 1/4 CORNER OF SECTION 3, T2S, R2W, U.S.B.&M.

CERTIFICATE

THIS IS TO CERTIFY THAT THE ABOVE PLAT WAS PREPARED FROM FIELD NOTES OF ACTUAL SURVEYS MADE BY ME OR UNDER MY SUPERVISION AND THAT THE SAME ARE TRUE AND CORRECT TO THE BEST OF MY KNOWLEDGE AND BELIEF.

REGISTERED LAND SURVEYOR, REGISTRATION NO. 6631032, STATE OF UTAH

UELS, LLC
Corporate Office * 85 South 200 East
Vernal, UT 84078 * (435) 789-1017

**ALTAMONT ENERGY OPERATING LLC**
**MIKE & SHELLEY #21-3-2S-2W**
**ROAD RIGHT-OF-WAY ON**
**MIKE & SHELLEY ENTERPRISES INC LANDS**
**SECTION 3, T2S, R2W, U.S.B.&M.**
**DUCHESNE COUNTY, UTAH**

| SURVEYED BY | J.F. | 05-30-18 | SCALE |
|---|---|---|---|
| DRAWN BY | J.J. | 06-15-18 | N/A |
| FILE: | 64118-A2 | | |

**ROAD RIGHT-OF-WAY**

SHEET 2 OF 2

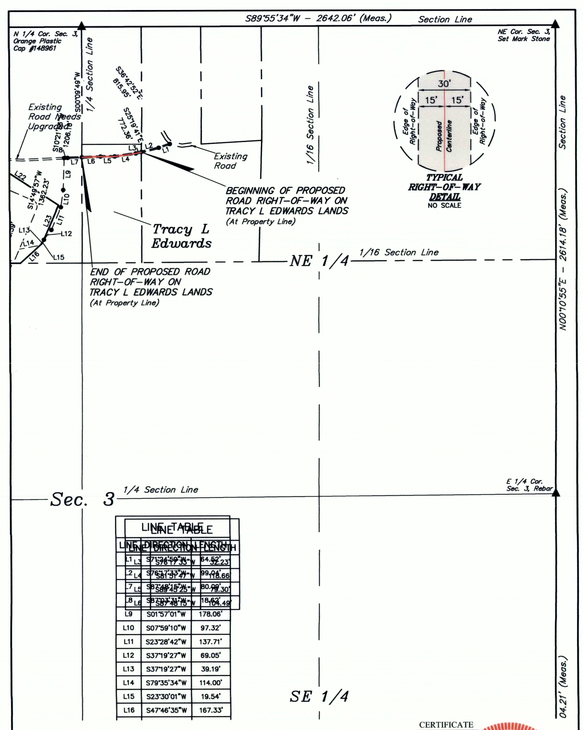


| LINE TABLE | | |
|---|---|---|
| LINE | DIRECTION | LENGTH |
| L1 | S71°24'59"W | 64.52' |
| L2 | S76°17'33"W | 99.04' |
| L7 | S87°48'15"W | 80.09' |
| L8 | S87°03'31"W | 18.62' |
| L9 | S01°57'01"W | 178.06' |
| L10 | S07°59'10"W | 97.32' |
| L11 | S23°28'42"W | 137.71' |
| L12 | S37°19'27"W | 69.05' |
| L13 | S37°19'27"W | 39.19' |
| L14 | S79°35'34"W | 114.00' |
| L15 | S23°30'01"W | 19.54' |
| L16 | S47°46'35"W | 167.33' |

CERTIFICATE

THIS IS TO CERTIFY THAT THE ABOVE PLAT WAS PREPARED FROM FIELD NOTES OF ACTUAL SURVEYS MADE BY ME OR UNDER MY SUPERVISION AND THAT THE SAME ARE TRUE AND CORRECT TO THE BEST OF MY KNOWLEDGE AND BELIEF.

REGISTERED LAND SURVEYOR, REGISTRATION NO. 6631032, STATE OF UTAH

| LENGTH TABLE | | | |
|---|---|---|---|
| PROPERTY OWNER | FEET | RODS | ACRES |
| TRACY L EDWARDS | 334.68 | 20.28 | 0.230 |

▲ = SECTION CORNERS LOCATED.
P.O.P.L. = POINT ON PROPERTY LINE

N TRUE NORTH

UINTAH ENGINEERING & LAND SURVEYING

UELS, LLC
Corporate Office * 85 South 200 East
Vernal, UT 84078 * (435) 789-1017

**ALTAMONT ENERGY OPERATING LLC**
**MIKE & SHELLEY #21-3-2S-2W**
**ROAD RIGHT-OF-WAY ON**
**TRACY L EDWARDS LANDS**
**SECTION 3, T2S, R2W, U.S.B.&M.**
**DUCHESNE COUNTY, UTAH**

| SURVEYED BY | J.F. | 05-30-18 | SCALE |
|---|---|---|---|
| DRAWN BY | J.J. | 06-15-18 | 1" = 400' |
| FILE: | 64118-B1 | | |

**ROAD RIGHT-OF-WAY**

SHEET 1 OF 2

*EXHIBIT "A"*

## ROAD RIGHT-OF-WAY DESCRIPTION

A 30' WIDE RIGHT-OF-WAY 15' ON EACH SIDE OF THE FOLLOWING DESCRIBED CENTERLINE.

BEGINNING AT A POINT ON THE EAST LINE OF THE E 1/4 NW 1/4 NE 1/4 OF SECTION 3, T2S, R2W, U.S.B.&M., WHICH BEARS S25°19'41"E 772.36' FROM THE NORTH 1/4 CORNER OF SAID SECTION 3, THENCE S76°17'33"W 32.23'; THENCE S81°51'47"W 118.66'; THENCE S89°45'25"W 79.30'; THENCE S87°48'15"W 104.49' TO A POINT ON THE WEST LINE OF THE NW 1/4 NE 1/4 OF SAID SECTION 3, WHICH BEARS S00°09'49"W 726.89' FROM THE NORTH 1/4 SAID SECTION 3. THE SIDE LINES OF SAID DESCRIBED RIGHT-OF-WAY BEING SHORTENED OR ELONGATED TO MEET THE GRANTOR'S PROPERTY LINES. BASIS OF BEARINGS IS A G.P.S. OBSERVATION. CONTAINS 0.230 ACRES MORE OR LESS.

BEGINNING OF ROAD ON TRACY L EDWARDS LANDS BEARS S25°19'41"E 772.36' FROM THE NORTH 1/4 CORNER OF SECTION 3, T2S, R2W, U.S.B.&M.

END OF ROAD ON TRACY L EDWARDS LANDS BEARS S00°09'49"W 726.89' FROM THE NORTH 1/4 CORNER OF SECTION 3, T2S, R2W, U.S.B.&M.

CERTIFICATE

THIS IS TO CERTIFY THAT THE ABOVE PLAT WAS PREPARED FROM FIELD NOTES OF ACTUAL SURVEYS MADE BY ME OR UNDER MY SUPERVISION AND THAT THE SAME ARE TRUE AND CORRECT TO THE BEST OF MY KNOWLEDGE AND BELIEF.

REGISTERED LAND SURVEYOR, REGISTRATION NO. 6631032, STATE OF UTAH

UELS, LLC
Corporate Office * 85 South 200 East
Vernal, UT 84078 * (435) 789-1017

**ALTAMONT ENERGY OPERATING LLC**
**MIKE & SHELLEY #21-3-2S-2W**
**ROAD RIGHT-OF-WAY ON**
**TRACY L EDWARDS LANDS**
**SECTION 3, T2S, R2W, U.S.B.&M.**
**DUCHESNE COUNTY, UTAH**

| SURVEYED BY | J.F. | 05-30-18 | SCALE |
|---|---|---|---|
| DRAWN BY | J.J. | 06-15-18 | N/A |
| FILE: | 64118-B2 | | |

**ROAD RIGHT-OF-WAY**

SHEET 2 OF 2

County Surveyor's File # 3830