DRAWING NUMBER

DRAWING NUMBER

DRAWING NUMBER 3938

DRAWING NUMBER

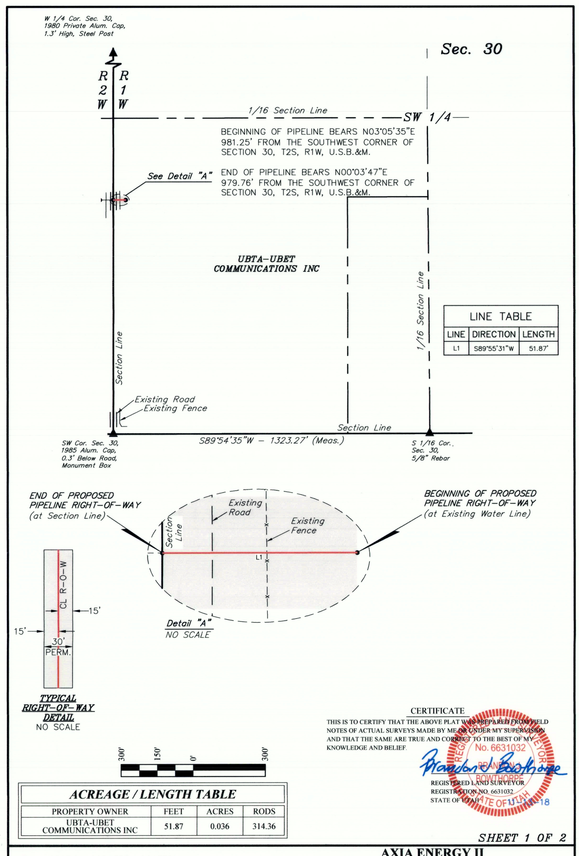

LINE TABLE		
LINE	DIRECTION	LENGTH
L1	S89°55'31"W	51.87'

ACREAGE / LENGTH TABLE			
PROPERTY OWNER	FEET	ACRES	RODS
UBTA-UBET COMMUNICATIONS INC	51.87	0.036	314.36

CERTIFICATE

THIS IS TO CERTIFY THAT THE ABOVE PLAT WAS PREPARED FROM FIELD NOTES OF ACTUAL SURVEYS MADE BY ME OR UNDER MY SUPERVISION AND THAT THE SAME ARE TRUE AND CORRECT TO THE BEST OF MY KNOWLEDGE AND BELIEF.

Brandon J. Bachman

REGISTERED LAND SURVEYOR
REGISTRATION NO. 6631032
STATE OF UTAH

REGISTERED LAND SURVEYOR No. 6631032 STATE OF UTAH 11-13-18

SHEET 1 OF 2

▲ = SECTION CORNERS LOCATED.

N TRUE NORTH

AXIA ENERGY II

FRESHWATER PIPELINE RIGHT-OF-WAY ON UBTA-UBET COMMUNICATIONS INC LANDS SECTION 30, T2S, R1W, U.S.B.&M. DUCHESNE COUNTY, UTAH

SURVEYED BY	C.R., J.F.	10-29-18	SCALE
DRAWN BY	B.L.B.	11-13-18	1" = 300'
FILE:	6 4 9 1 0 - A1		

PIPELINE RIGHT-OF-WAY

UINTAH ENGINEERING & LAND SURVEYING

UELS, LLC
Corporate Office * 85 South 200 East
Vernal, UT 84078 * (435) 789-1017

PIPELINE RIGHT-OF-WAY DESCRIPTION

A 30' WIDE RIGHT-OF-WAY 15' ON EACH SIDE OF THE FOLLOWING DESCRIBED CENTERLINE.

BEGINNING AT A POINT IN THE SW 1/4 SW 1/4 OF SECTION 30, T2S, R1W, U.S.B.&M. WHICH BEARS N03°05'35"E 981.25' FROM THE SOUTHWEST CORNER OF SAID SECTION 30, THENCE S89°55'31"W 51.87' TO A POINT IN THE SW 1/4 SW 1/4 OF SAID SECTION 30, WHICH BEARS N00°03'47"E 979.76' FROM THE SOUTHWEST CORNER OF SAID SECTION 30. THE SIDE LINES OF SAID DESCRIBED RIGHT-OF-WAY BEING SHORTENED OR ELONGATED TO MEET THE GRANTOR'S PROPERTY LINES. BASIS OF BEARINGS IS A G.P.S. OBSERVATION. CONTAINS 0.036 ACRES MORE OR LESS.

CERTIFICATE

THIS IS TO CERTIFY THAT THE ABOVE PLAT WAS PREPARED FROM FIELD NOTES OF ACTUAL SURVEYS MADE BY ME OR UNDER MY SUPERVISION AND THAT THE SAME ARE TRUE AND CORRECT TO THE BEST OF MY KNOWLEDGE AND BELIEF.

Brandon J. Bachman

REGISTERED LAND SURVEYOR
REGISTRATION NO. 6631032
STATE OF UTAH

REGISTERED LAND SURVEYOR No. 6631032 STATE OF UTAH 11-13-18

SHEET 2 OF 2

AXIA ENERGY II

FRESHWATER PIPELINE RIGHT-OF-WAY ON UBTA-UBET COMMUNICATIONS INC LANDS SECTION 30, T2S, R1W, U.S.B.&M. DUCHESNE COUNTY, UTAH

SURVEYED BY	C.R., J.F.	10-29-18	SCALE
DRAWN BY	B.L.B.	11-13-18	N/A
FILE:	6 4 9 1 0 - A2		

PIPELINE RIGHT-OF-WAY

UINTAH ENGINEERING & LAND SURVEYING

UELS, LLC
Corporate Office * 85 South 200 East
Vernal, UT 84078 * (435) 789-1017

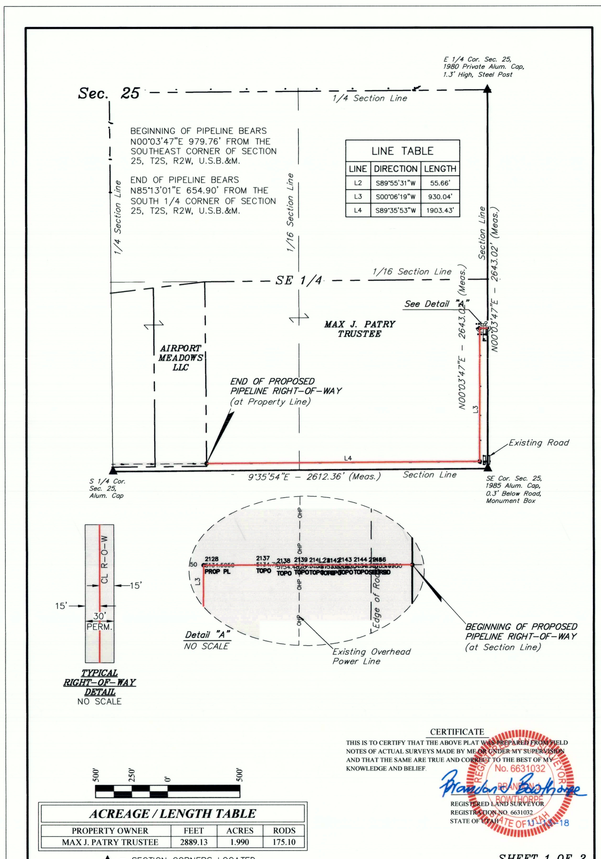

LINE TABLE		
LINE	DIRECTION	LENGTH
L2	S89°55'31"W	55.66'
L3	S00°06'19"W	930.04'
L4	S89°35'53"W	1903.43'

ACREAGE / LENGTH TABLE			
PROPERTY OWNER	FEET	ACRES	RODS
MAX J. PATRY TRUSTEE	2889.13	1.990	175.10

CERTIFICATE

THIS IS TO CERTIFY THAT THE ABOVE PLAT WAS PREPARED FROM FIELD NOTES OF ACTUAL SURVEYS MADE BY ME OR UNDER MY SUPERVISION AND THAT THE SAME ARE TRUE AND CORRECT TO THE BEST OF MY KNOWLEDGE AND BELIEF.

Brandon J. Bachman

REGISTERED LAND SURVEYOR
REGISTRATION NO. 6631032
STATE OF UTAH

REGISTERED LAND SURVEYOR No. 6631032 STATE OF UTAH 11-13-18

SHEET 1 OF 2

▲ = SECTION CORNERS LOCATED.

N TRUE NORTH

AXIA ENERGY II

FRESHWATER PIPELINE RIGHT-OF-WAY ON MAX J. PATRY TRUSTEE LANDS SECTION 25, T2S, R2W, U.S.B.&M. DUCHESNE COUNTY, UTAH

SURVEYED BY	C.R., J.F.	10-29-18	SCALE
DRAWN BY	B.L.B.	11-13-18	1" = 500'
FILE:	6 4 9 1 0 - B1		

PIPELINE RIGHT-OF-WAY

UINTAH ENGINEERING & LAND SURVEYING

UELS, LLC
Corporate Office * 85 South 200 East
Vernal, UT 84078 * (435) 789-1017

PIPELINE RIGHT-OF-WAY DESCRIPTION

A 30' WIDE RIGHT-OF-WAY 15' ON EACH SIDE OF THE FOLLOWING DESCRIBED CENTERLINE.

BEGINNING AT A POINT ON ON THE EAST LINE OF THE SE 1/4 SE 1/4 OF SECTION 25, T2S, R2W, U.S.B.&M. WHICH BEARS N00°03'47"E 979.76' FROM THE SOUTHEAST CORNER OF SAID SECTION 25, THENCE S89°55'31"W 55.66'; THENCE S00°06'19"W 930.04'; THENCE S89°35'53"W 1903.43' TO A POINT IN THE SW 1/4 SE 1/4 OF SAID SECTION 25, WHICH BEARS N85°13'01"E 654.90' FROM THE SOUTH 1/4 CORNER OF SAID SECTION 25. THE SIDE LINES OF SAID DESCRIBED RIGHT-OF-WAY BEING SHORTENED OR ELONGATED TO MEET THE GRANTOR'S PROPERTY LINES. BASIS OF BEARINGS IS A G.P.S. OBSERVATION. CONTAINS 1.990 ACRES MORE OR LESS.

CERTIFICATE

THIS IS TO CERTIFY THAT THE ABOVE PLAT WAS PREPARED FROM FIELD NOTES OF ACTUAL SURVEYS MADE BY ME OR UNDER MY SUPERVISION AND THAT THE SAME ARE TRUE AND CORRECT TO THE BEST OF MY KNOWLEDGE AND BELIEF.

Brandon J. Bachman

REGISTERED LAND SURVEYOR
REGISTRATION NO. 6631032
STATE OF UTAH

REGISTERED LAND SURVEYOR No. 6631032 STATE OF UTAH 11-13-18

SHEET 2 OF 2

AXIA ENERGY II

FRESHWATER PIPELINE RIGHT-OF-WAY ON MAX J. PATRY TRUSTEE LANDS SECTION 25, T2S, R2W, U.S.B.&M. DUCHESNE COUNTY, UTAH

SURVEYED BY	C.R., J.F.	10-29-18	SCALE
DRAWN BY	B.L.B.	11-13-18	N/A
FILE:	6 4 9 1 0 - B2		

PIPELINE RIGHT-OF-WAY

UINTAH ENGINEERING & LAND SURVEYING

UELS, LLC
Corporate Office * 85 South 200 East
Vernal, UT 84078 * (435) 789-1017

County Surveyor's File # 3938