DUCHESNE COUNTY SURVEY MONUMENT RECORD

T2S R3W
N 1\16
S 33 S 34
USB&M
1988

D X-13b

SKETCH SHOWING MONUMENTS AND TIES

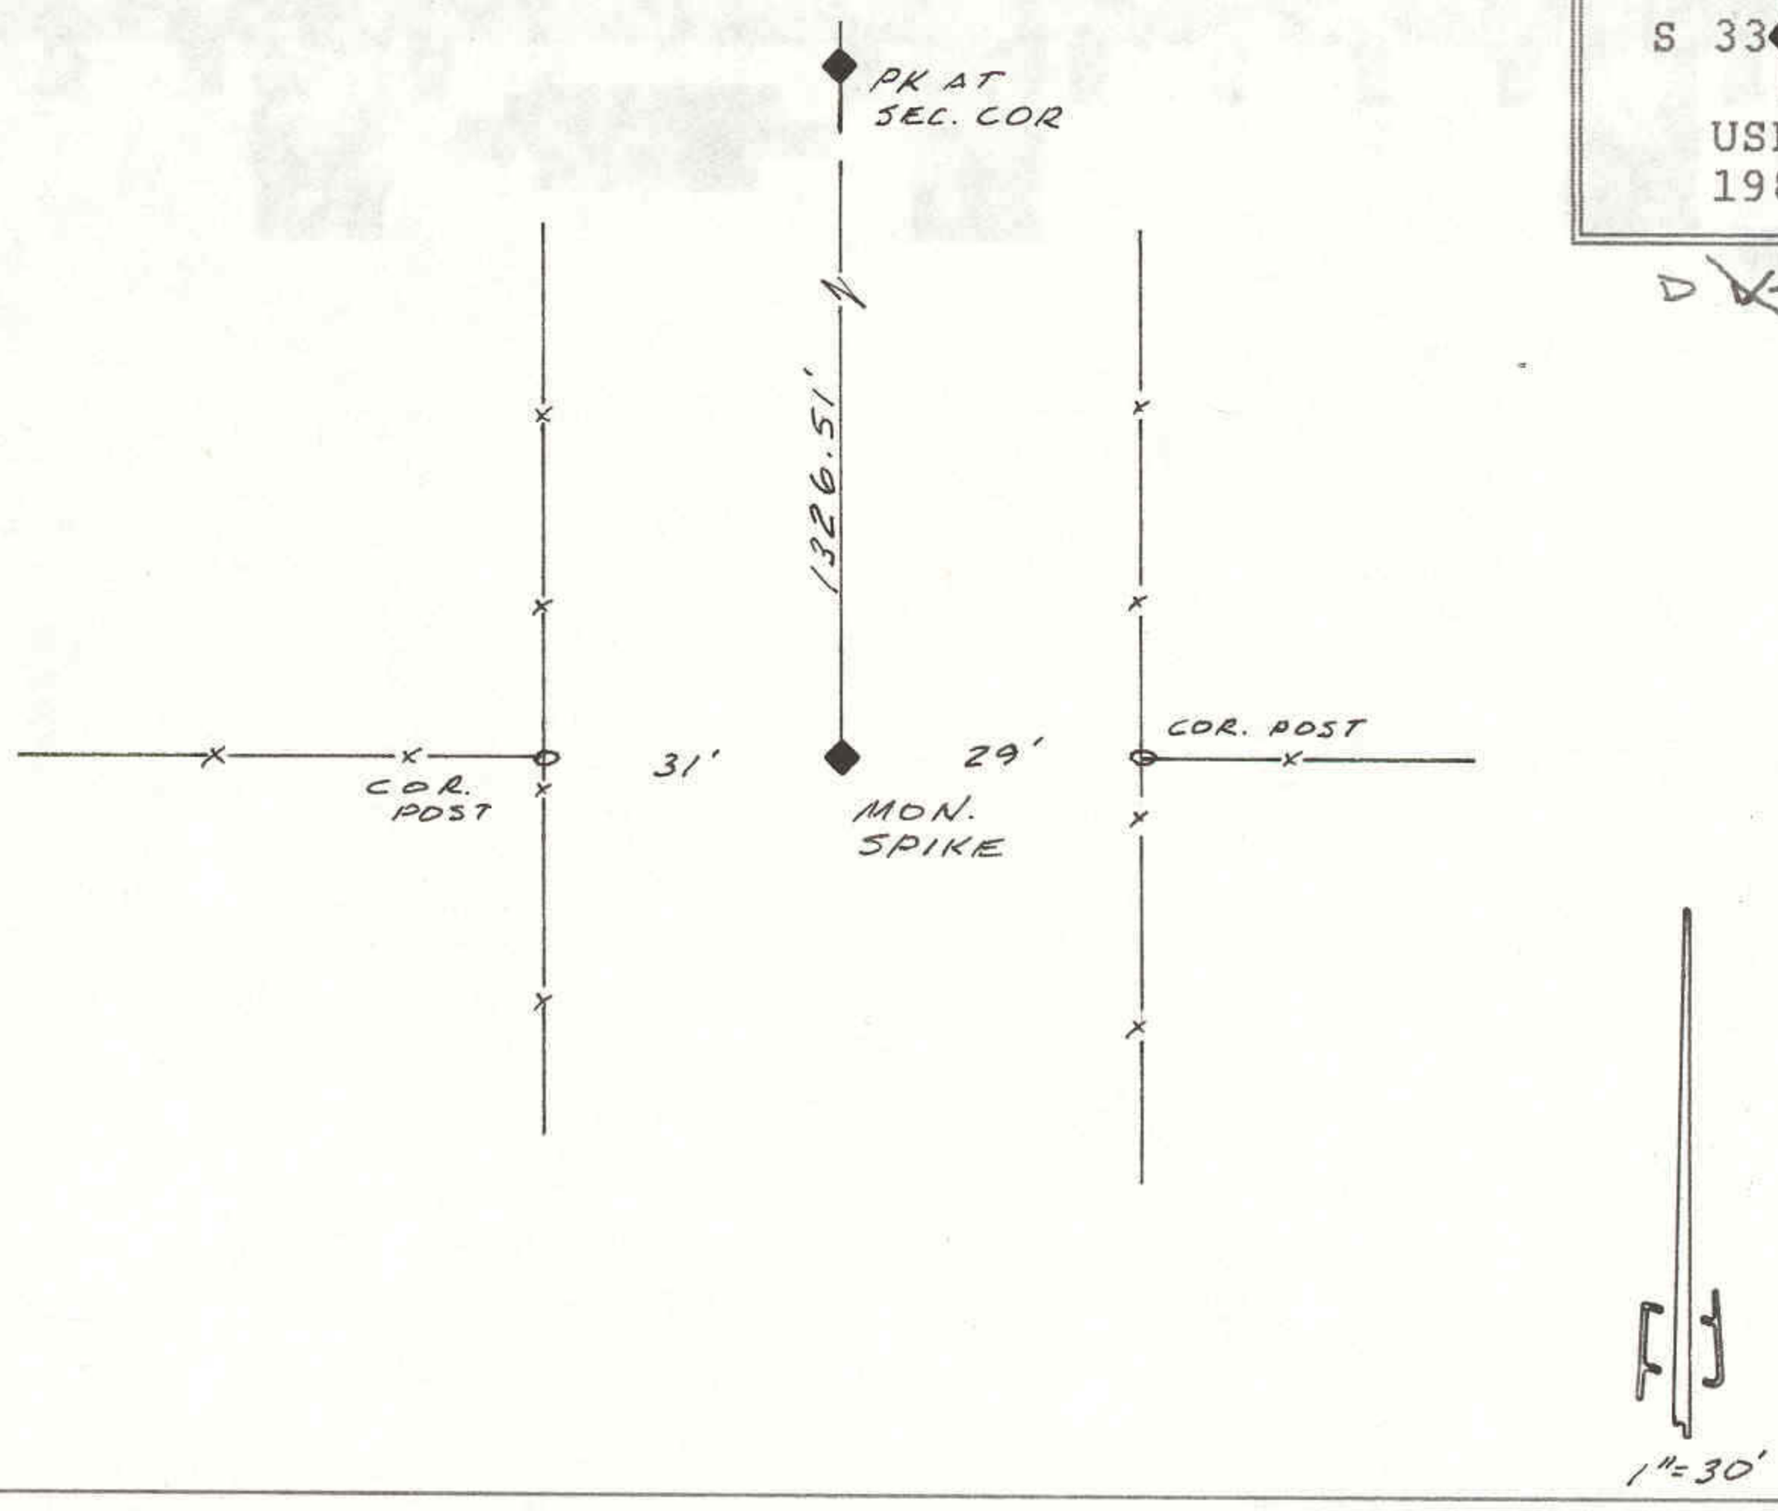

DESCRIPTION OF CORNER EVIDENCE FOUND
Position of corner determined from information found on Utah State Highway right-of-way plats dated 1938.

DESCRIPTION OF MONUMENT AND ACCESSORIES ESTABLISHED TO PERPETUATE THE ORIGINAL LOCATION OF THE CORNER
Set monument spike in asphalt at position indicated on right-of-way plats.

STATE PLANE COORDINATE DATA

CERTIFICATION

I JERRY D. ALLRED, Registered Land Surveyor, State of Utah, hereby certify that I have performed or reviewed the work done on the diagrammed corner as reported on this recordation form and approve same.

Date 30 JULY 1988

Jerry D. Allred
Signature of Surveyor

3817
Reg. No.

SEND 12 FEB '03