EL PASO E & P COMPANY, L.P.

PIPELINE AS-BIULT SURVEY

ANDERSON-ROWLEY 2-24B3

SECTION 24, TOWNSHIP 2 SOUTH, RANGE 3 WEST

UINTAH SPECIAL BASE AND MERIDIAN

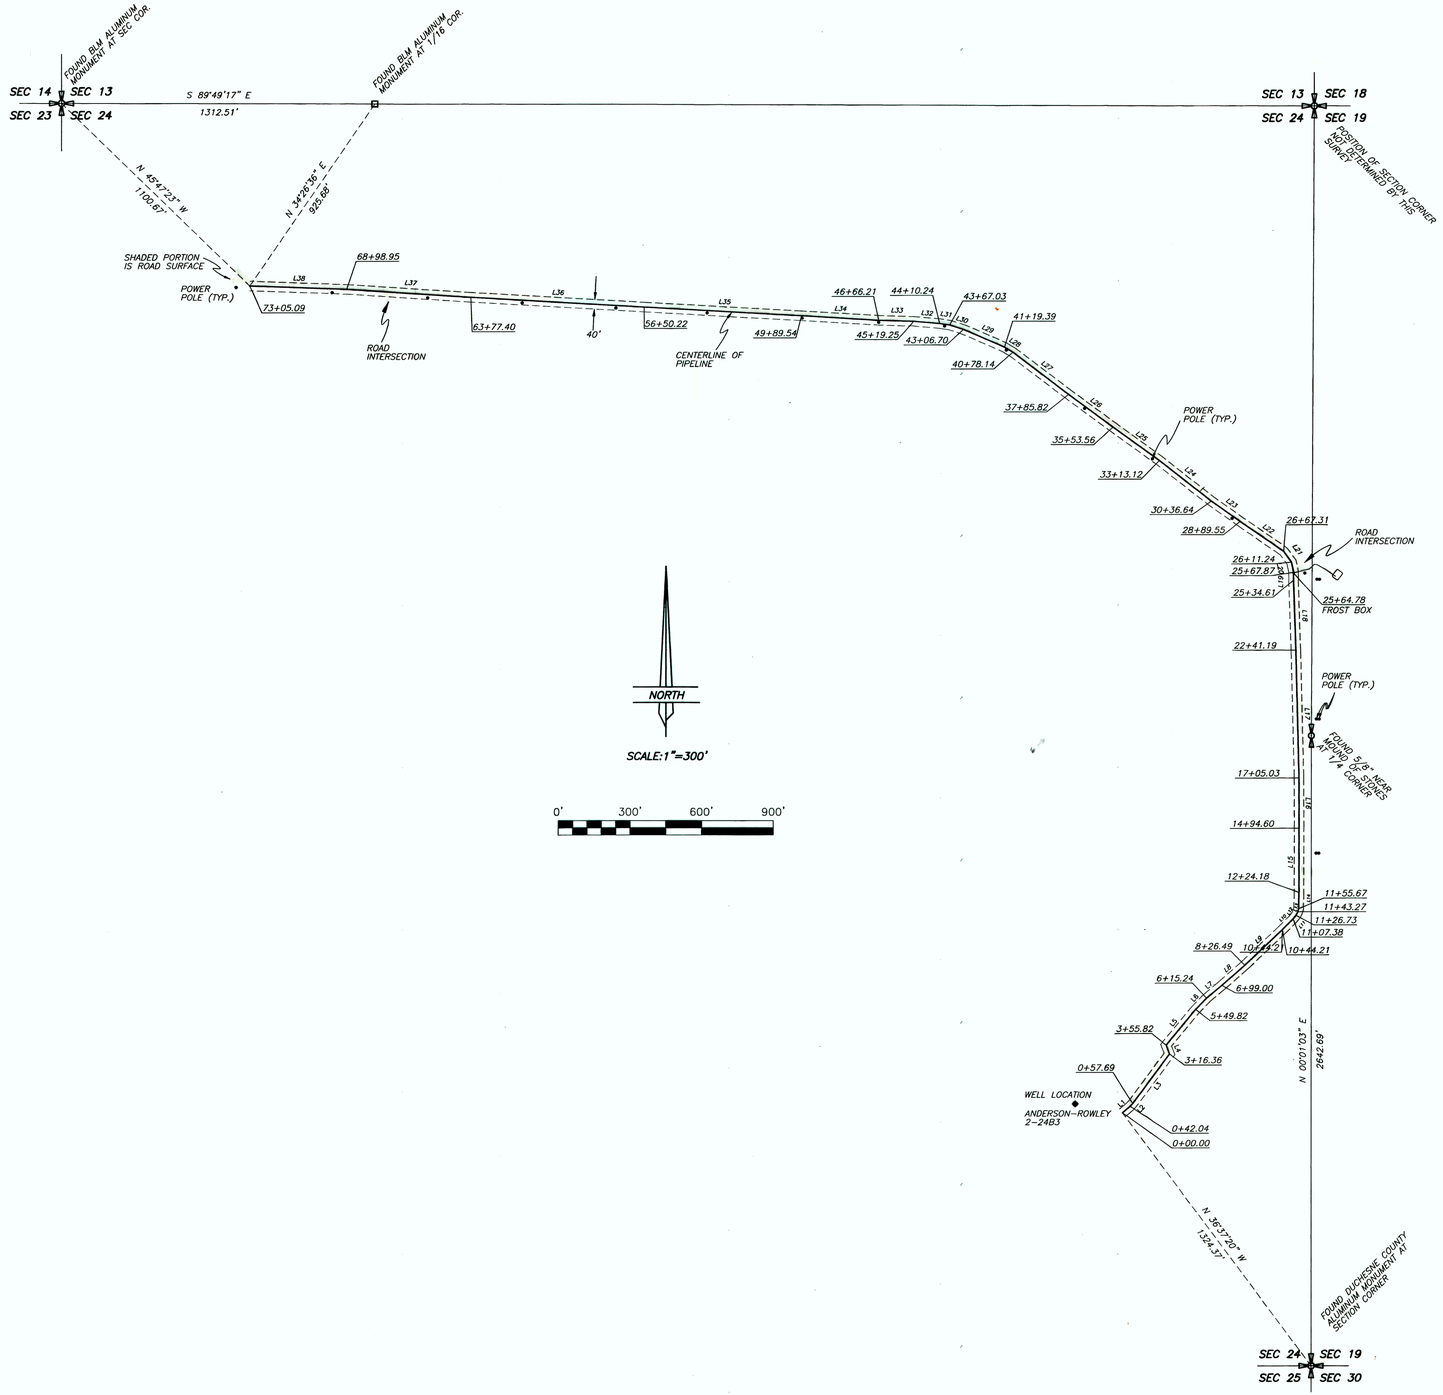

LINE	BEARING	DISTANCE
L1	N 50°00'42" E	42.03'
L2	N 42°06'26" E	15.65'
L3	N 36°42'38" E	258.67'
L4	N 21°08'54" W	39.45'
L5	N 39°39'31" E	194.00'
L6	N 43°36'23" E	65.42'
L7	N 50°06'21" E	83.76'
L8	N 48°35'37" E	127.49'
L9	N 46°38'57" E	217.72'
L10	N 44°36'50" E	63.17'
L11	N 38°50'43" E	19.35'
L12	N 26°58'32" E	16.54'
L13	N 16°25'53" E	12.40'
L14	N 01°05'54" E	68.50'
L15	N 00°07'03" E	270.42'
L16	N 00°10'52" W	210.44'
L17	N 01°24'37" W	536.15'
L18	N 01°56'42" W	293.42'
L19	N 00°52'43" E	33.26'
L20	N 12°13'38" W	43.37'
L21	N 35°32'23" W	56.08'
L22	N 55°28'20" W	222.24'
L23	N 54°29'17" W	147.09'
L24	N 51°48'52" W	276.47'
L25	N 54°12'56" W	240.45'
L26	N 53°41'34" W	232.26'
L27	N 52°53'45" W	292.32'
L28	N 58°50'54" W	41.25'
L29	N 66°40'35" W	187.31'
L30	N 72°00'07" W	60.33'
L31	N 81°27'28" W	43.21'
L32	N 85°19'21" W	109.01'
L33	N 88°07'53" W	146.96'
L34	N 86°36'09" W	323.33'
L35	N 86°48'33" W	660.67'
L36	N 86°41'41" W	727.19'
L37	N 86°15'13" W	521.55'
L38	N 87°59'20" W	406.14'

THIS SURVEY WAS PERFORMED USING G.P.S. (GLOBAL POSITIONING SYSTEM) PROCEDURES AND EQUIPMENT. THE BASIS OF BEARINGS IS BASED ON WGS-84 DATUM.

SURVEYOR'S CERTIFICATE

This is to certify that this plat was prepared from the field notes and electronic data collector files of an actual survey made by me, or under my personal supervision, of the parcel of land shown hereon, and that the monuments indicated were found or set during said survey, and that this plat accurately represents said survey to the best of my knowledge.

PROFESSIONAL LAND SURVEYOR No. 148951 JERRY D. ALLRED 11-1-06 STATE OF UTAH

Jerry D. Allred, Professional Land Surveyor
Utah Certificate Number 148951

COUNTY RECORDER'S CERTIFICATE

STATE OF UTAH
COUNTY OF DUCHESNE } SS

THIS IS TO CERTIFY THAT THIS PLAT WAS FILED FOR RECORD IN THE COUNTY RECORDER'S OFFICE ON THE 25 DAY OF January, 20 07, AT 3:22 O'CLOCK p.M, AND IS DULY RECORDED.

FILING NO. 401995 pg 747-761
$ 30.00

Cheryl R. Young
COUNTY RECORDER

COUNTY SURVEYOR'S FILE # 2408

13 DEC 2007 01-128-036

JERRY D. ALLRED AND ASSOCIATES
SURVEYING CONSULTANTS
121 NORTH CENTER ST.--P.O. BOX 975
DUCHESNE, UTAH 84021
(435) 738-5352