DRAWING NUMBER 3215

DRAWING NUMBER

DRAWING NUMBER

T2S, R3W, U.S.B.&M.

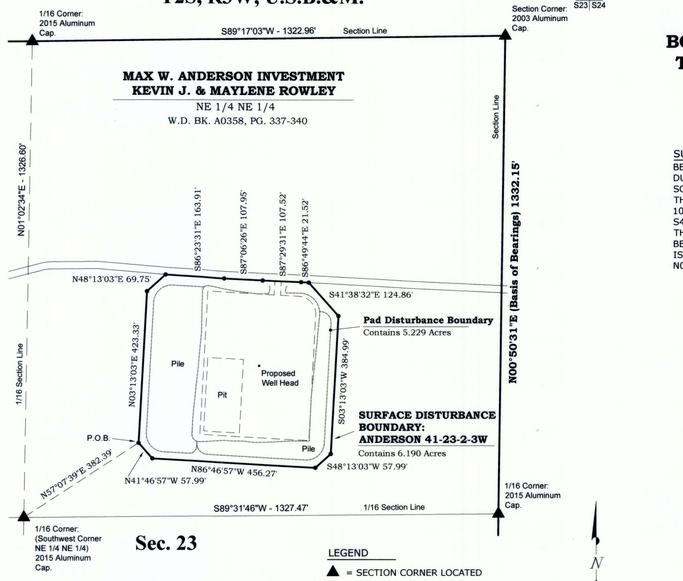

LEGEND

▲ = SECTION CORNER LOCATED
P.O.B. = POINT OF BEGINNING
W.D. = WARRANTY DEED

NOTE:
Book (BK) and Page (PG) refer to items on file with the Recorder's Office of Duchesne County, Utah.

200' 100' 0' 200'
SCALE

BADLANDS ENERGY-UTAH, LLC

PROPOSED SURFACE DISTURBANCE BOUNDARY ON PRIVATE LANDS SERVING THE ANDERSON 41-23-2-3W WELL SITE

Located In the NE 1/4 NE 1/4 of
Section 23, T2S, R3W, U.S.B.&M.
Duchesne County, Utah

SURFACE DISTURBANCE BOUNDARY DESCRIPTION

BEGINNING AT A POINT IN THE NE 1/4 NE 1/4 OF SECTION 23, T2S, R3W, U.S.B.&M. DUCHESNE COUNTY, UTAH WHICH BEARS N57°07'39"E 382.39' FROM THE SOUTHWEST CORNER OF SAID NE 1/4 NE 1/4; THENCE N03°13'03"E 423.33'; THENCE N48°13'03"E 69.75'; THENCE S86°23'31"E 163.91'; THENCE S87°06'26"E 107.95'; THENCE S87°29'31"E 107.52'; THENCE S86°49'44"E 21.52'; THENCE S41°38'32"E 124.86'; THENCE S03°13'03"W 384.99'; THENCE S48°13'03"W 57.99'; THENCE N86°46'57"W 456.27'; THENCE N41°46'57"W 57.99' TO THE POINT OF BEGINNING. BASIS OF BEARINGS IS THE EAST LINE OF SAID NE 1/4 NE 1/4 WHICH IS TAKEN FROM GLOBAL POSITIONING SATELLITE OBSERVATIONS TO BEAR N00°50'31"E. CONTAINS 6.190 ACRES MORE OR LESS.

SURVEYOR'S CERTIFICATE

I BROCK J. SLAUGH, DO HEREBY CERTIFY THAT I AM A PROFESSIONAL LAND SURVEYOR AND THAT I HOLD CERTIFICATE #8704293 AS PRESCRIBED BY THE LAWS OF THE STATE OF UTAH. I FURTHER CERTIFY THAT THIS PLAT AND ITS COMPUTATIONS AND FIELD SURVEYS NECESSARY FOR THE DATA COMPILED HEREON WERE MADE BY ME OR UNDER MY DIRECT SUPERVISION AND THAT THE SAME ARE TRUE AND CORRECT TO THE BEST OF MY KNOWLEDGE AND BELIEF.

BROCK J. SLAUGH
8704293
UTAH
LICENSED PROFESSIONAL LAND SURVEYOR
PROFESSIONAL LAND SURVEYOR
LICENCE NO. 8704293
STATE OF UTAH

SURVEYED BY: T.A.	TIMBERLINE Engineering & Land Surveying
DRAWN BY: S.M.R.	209 North 300 West • Vernal, Utah
DATE: 9-16-15	(435) 789-1365
SCALE: 1"= 200'	
FILE:	