# Right of Way Survey for Duchesne County
# Bluebell Road - Phase III B
# Sheet 3 of 3

Located in Sections 1 and 2, T. 2 S., R. 3 W., U.S.B. & M.
Duchesne County, Utah
2017

**LEGEND**

- SURVEYED RIGHT OF WAY LINE
- SECTION LINE
- QUARTER SECTION LINE
- 40 ACRE LINE
- DEED LINE
- r/w — PREVIOUS ESTABLISHED RIGHT OF WAY LINE AS NOTED
- FOUND SECTION CORNER AS NOTED
- FOUND QUARTER SECTION CORNER AS NOTED
- NOT FOUND SECTION CORNER AS NOTED
- NOT FOUND QUARTER SECTION CORNER OR 1/16 CORNER AS NOTED

N

GRAPHIC SCALE

200 0 100 200 400 800

( IN FEET )
1 inch = 200 ft.

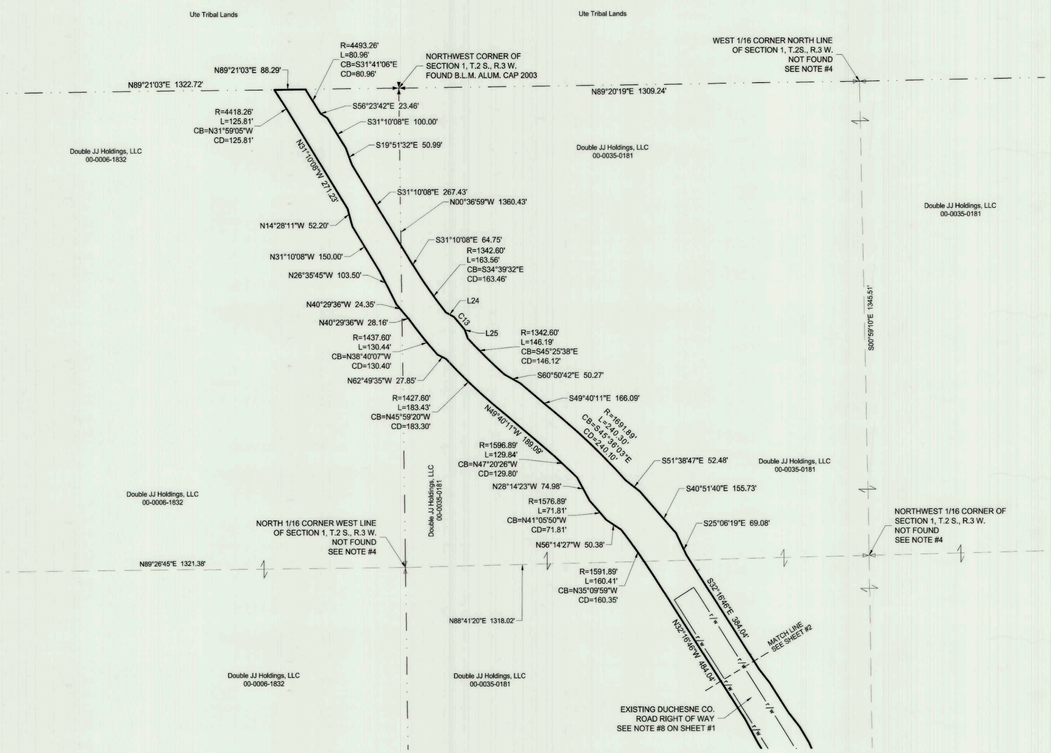


| Line Table | | |
|---|---|---|
| Line # | Length | Direction |
| L24 | 26.25 | S61° 03' 29"E |
| L25 | 26.25 | S19° 23' 56"E |

| Curve Table | | | | |
|---|---|---|---|---|
| Curve # | Length | Radius | Chord Direction | Chord Length |
| C13 | 48.37 | 1332.60 | S40° 13' 42"E | 48.36 |

ENTRY NUMBER

PREPARED BY:
**Jones & DeMille Engineering, Inc.**
CIVIL ENGINEERING - SURVEYING - TESTING - GIS - ENVIRONMENTAL
*- infrastructure professionals -*
1.800.748.5275 www.jonesanddemille.com

| | | | |
|---|---|---|---|
| PROJECT NUMBER: 1202-061 | | FILE NAME: h:\jd\proj\1202-061\dwg\1202-061 survey row-ros.dwg | |
| SURVEYED BY: J&D Engineering | DRAWN BY: T.W.G. | UPDATED: 3/15/2017 | PLOTTED: 3/15/2017 |

## *Right of Way Survey for Duchesne Co. - Bluebell Road*

Duchesne County, Utah
Scale: 1" = 200'

Sheet 3 of 3

County Surveyor's File # 3627 3 of 3