3890

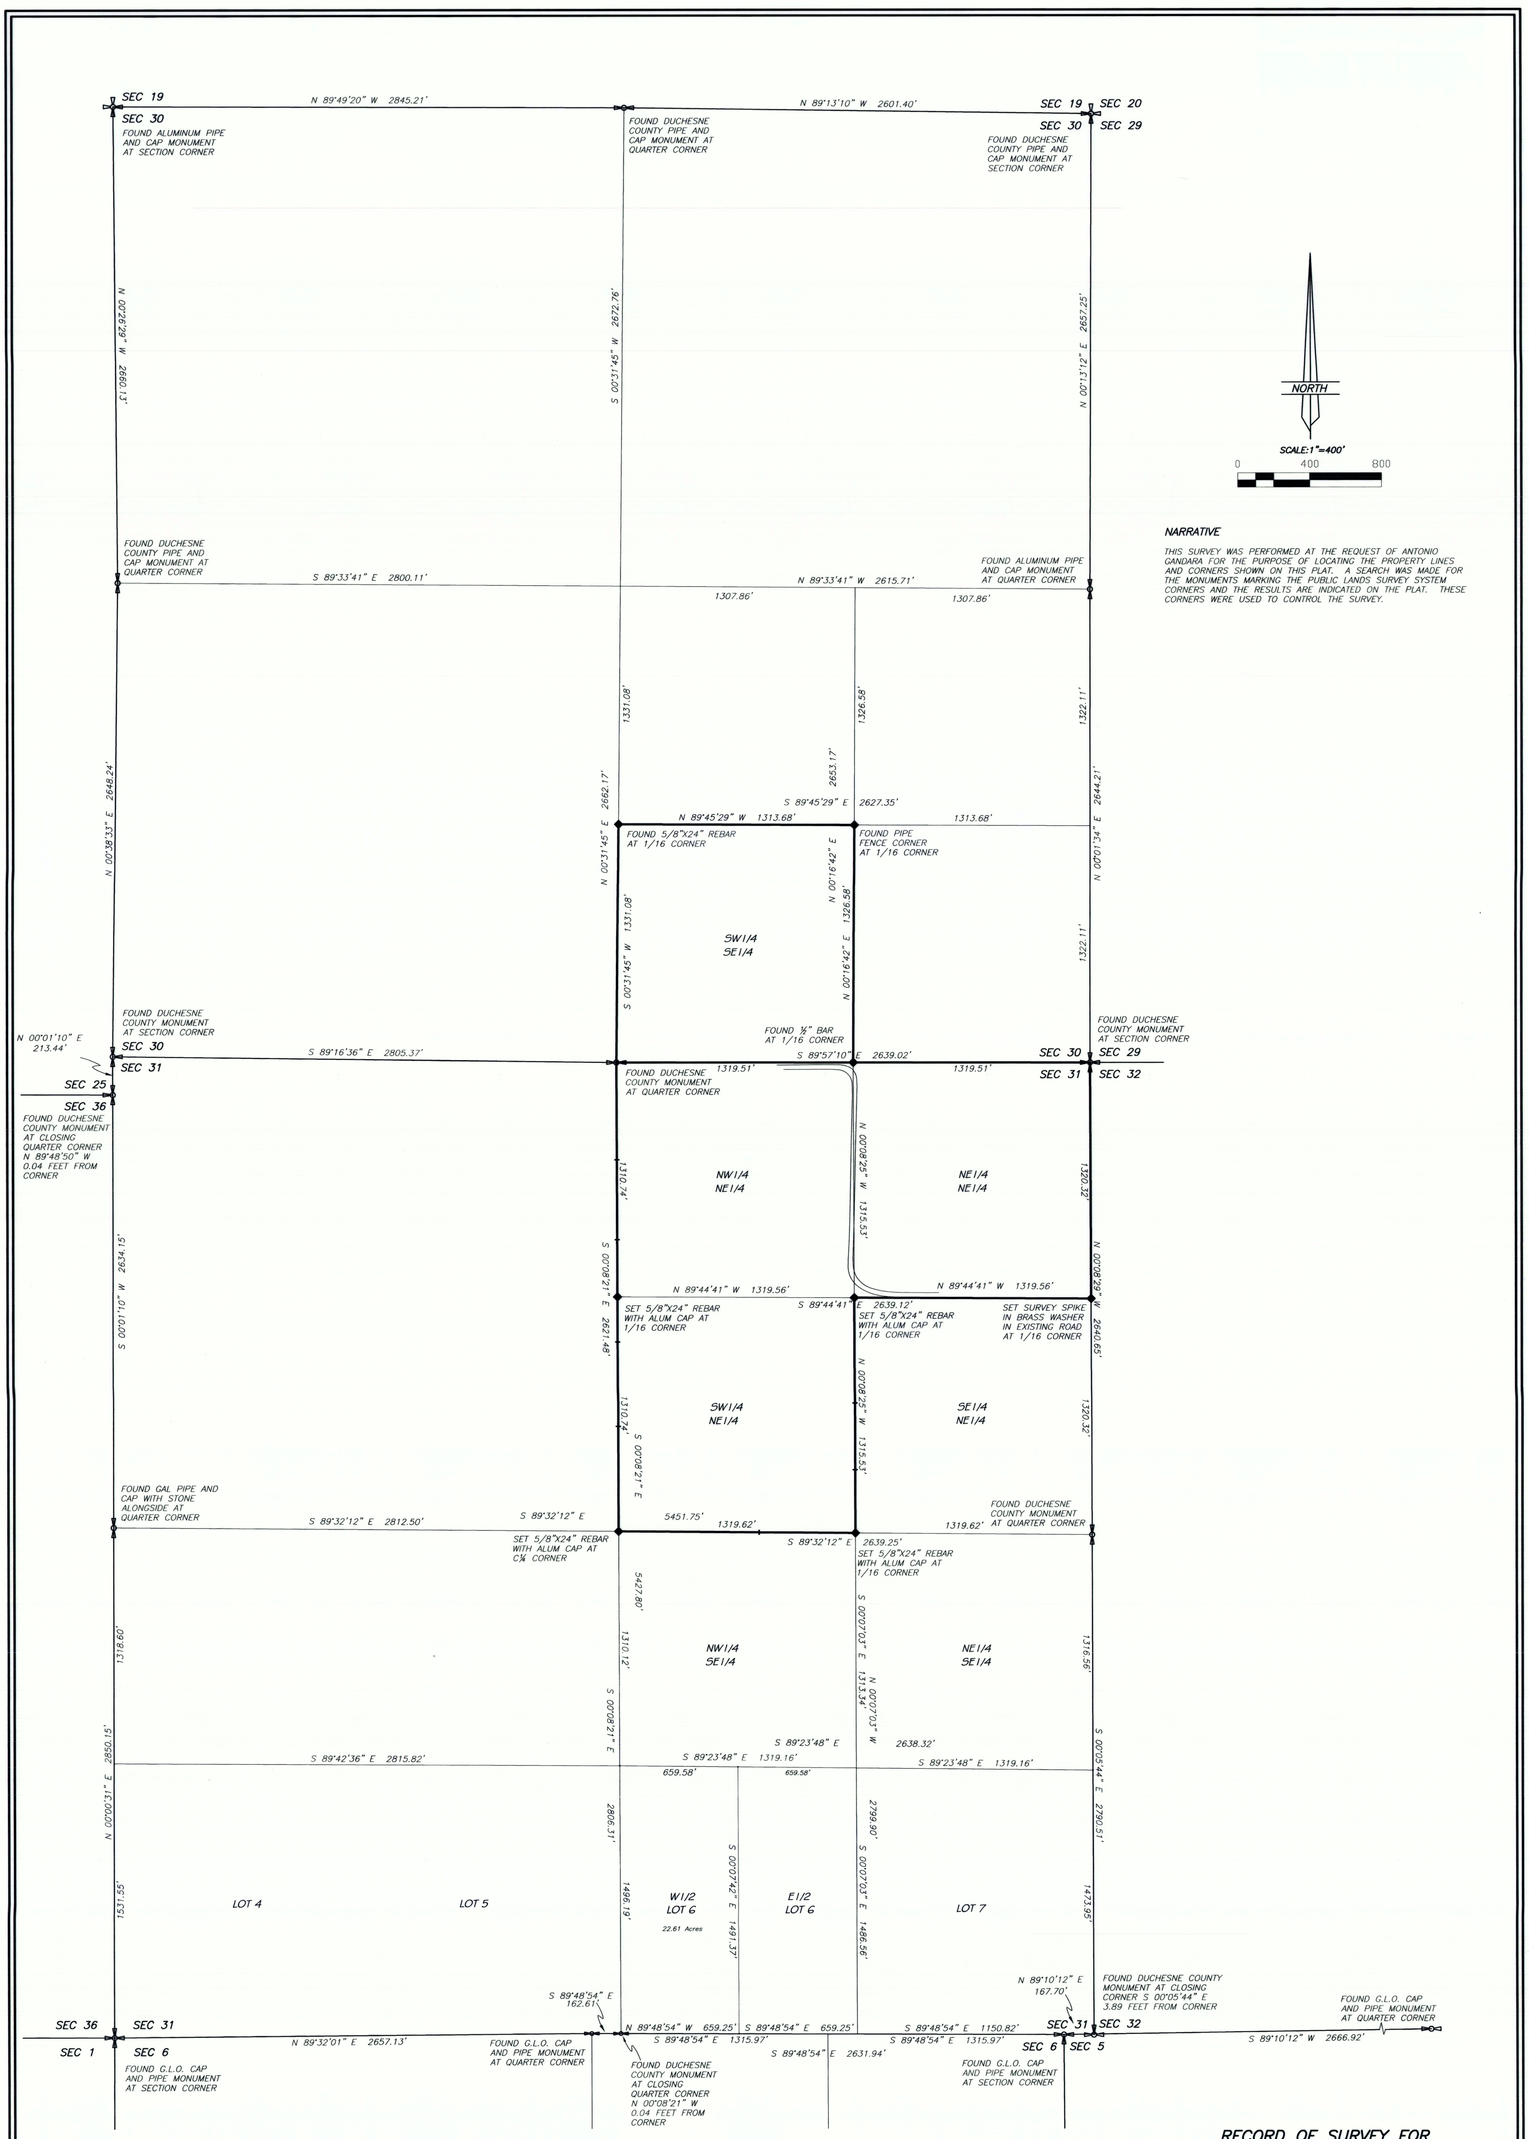

NARRATIVE

THIS SURVEY WAS PERFORMED AT THE REQUEST OF ANTONIO GANDARA FOR THE PURPOSE OF LOCATING THE PROPERTY LINES AND CORNERS SHOWN ON THIS PLAT. A SEARCH WAS MADE FOR THE MONUMENTS MARKING THE PUBLIC LANDS SURVEY SYSTEM CORNERS AND THE RESULTS ARE INDICATED ON THE PLAT. THESE CORNERS WERE USED TO CONTROL THE SURVEY.

SURVEYOR'S CERTIFICATE

I, Jerry D. Allred, do hereby certify that I am a Professional Land Surveyor, and that I hold certificate no. 148951 as prescribed by the laws of the State of Utah: I further certify that this plat and its computations were prepared from the field notes and electronic data collector files of an actual survey made by me, or under my personal supervision, of the parcels of land shown hereon, and that the monuments indicated were found or set during said survey, and that this plat accurately represents said survey to the best of my knowledge.

PROFESSIONAL LAND SURVEYOR No. 148951 JERRY D. ALLRED STATE OF UTAH

JERRY D. ALLRED, PROFESSIONAL LAND SURVEYOR
CERTIFICATE NO. 148951 (UTAH)

30 NOV 2018 18-100-093

LEGEND AND NOTES

- FOUND MONUMENT AT SECTION CORNER
- FOUND MONUMENT AT QUARTER CORNER
- FOUND OR SET REBAR AT 1/16 CORNER
- SET 4' LATH POINTS ON LINE

THIS SURVEY WAS PERFORMED USING GLOBAL POSITIONING SYSTEM PROCEDURES AND EQUIPMENT

THE BASIS OF BEARINGS IS GEODETIC NORTH DERIVED FROM G.P.S. OBSERVATIONS AT THE TOWNSHIP CORNER LOCATED AT LAT. 40°15'22.9026"N AND LONG. 110°23'21.18828"W USING THE UTAH STATE G.P.S. VIRTUAL REFERENCE STATION CONTROL NETWORK MAINTAINED AND OPERATED BY THE AUTOMATED GEOGRAPHIC REFERENCE CENTER

RECORD OF SURVEY FOR ANTONIO GANDARA

SECTIONS 30, AND 31, TOWNSHIP 2 SOUTH, RANGE 4 WEST UINTAH SPECIAL BASE AND MERIDIAN DUCHESNE COUNTY, UTAH

COUNTY SURVEYOR FILE NO. 3890

JERRY D. ALLRED & ASSOCIATES, INC.
SURVEYING CONSULTANTS
1235 NORTH 700 EAST--P.O. BOX 975
DUCHESNE, UTAH 84021
(435) 738-5352