DUCHESNE COUNTY SURVEY MONUMENT RECORD

T2S
R5W
S 35 | S 36
S 2 | S 1
T3S
U.S.B.&M.
1994

SKETCH SHOWING MONUMENTS AND TIES

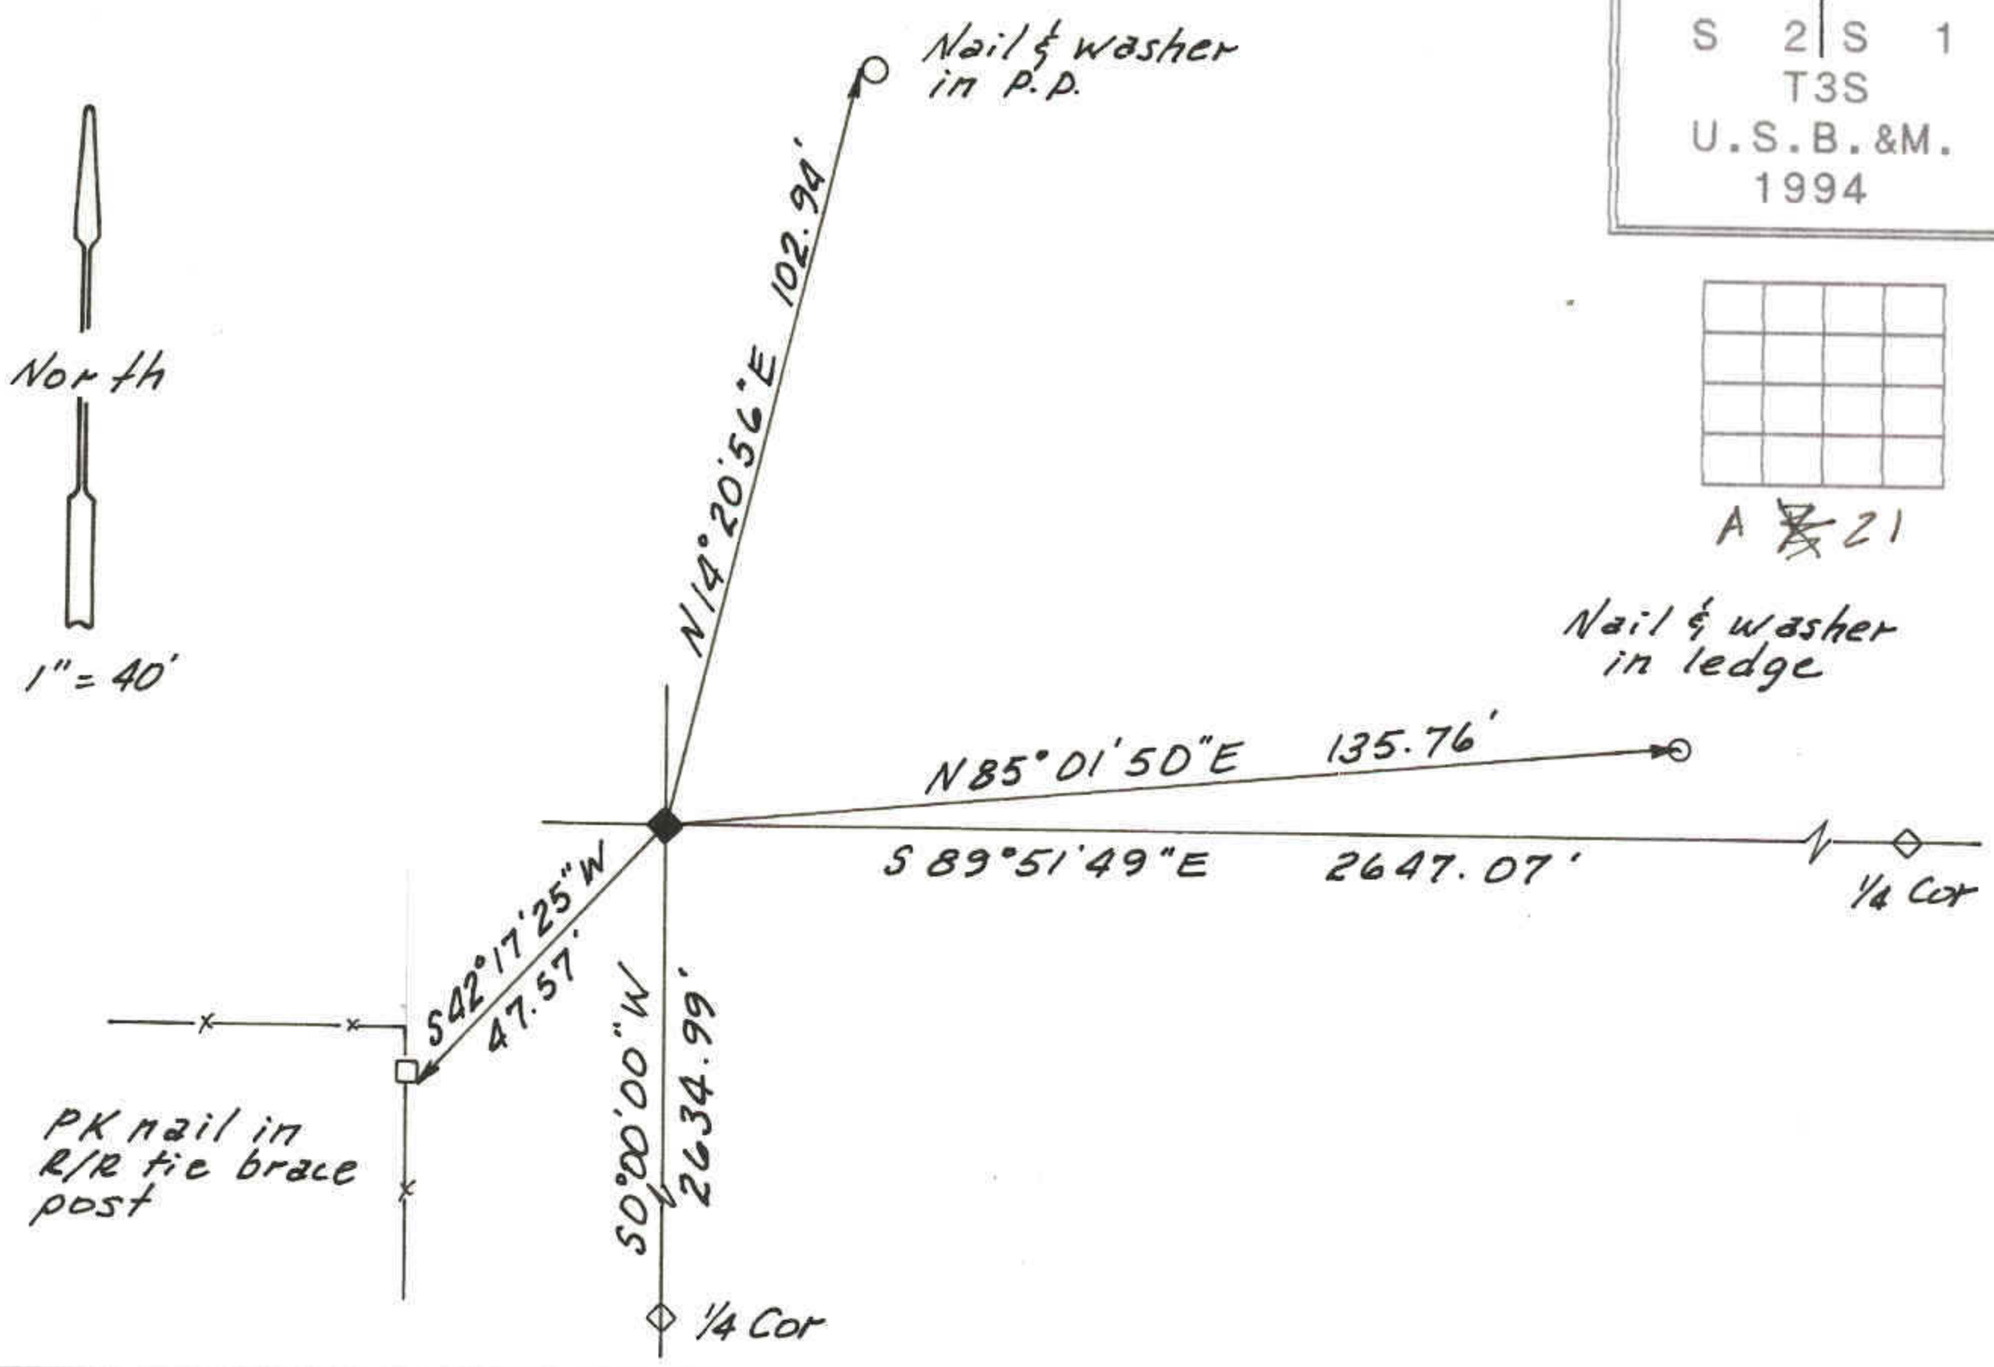

A ~~B~~ 21

DESCRIPTION OF CORNER EVIDENCE FOUND

Found copperweld monument approx. 0.4' below the surface of an asphalted county road.

DESCRIPTION OF MONUMENT AND ACCESSORIES ESTABLISHED TO PERPETUATE THE ORIGINAL LOCATION OF THE CORNER

Referenced as shown.

STATE PLANE COORDINATE DATA

CERTIFICATION

I Jerry D. Allred, Registered Land Surveyor, State of Utah, hereby certify that I have performed or reviewed the work done on the diagrammed corner as reported on this recordation form and approve same.

Date 21 June '94

Jerry D. Allred
Signature of Surveyor

148951
Reg. No.

6 Feb 03