DRAWING NUMBER 3733

COUNTY RIGHT-OF-WAY SURVEY FOR

DUCHESNE COUNTY

SECTION 24, TOWNSHIP 2 SOUTH, RANGE 9 WEST

UINTAH SPECIAL BASE AND MERIDIAN

NORTH RED CREEK ROAD---C.R. #1

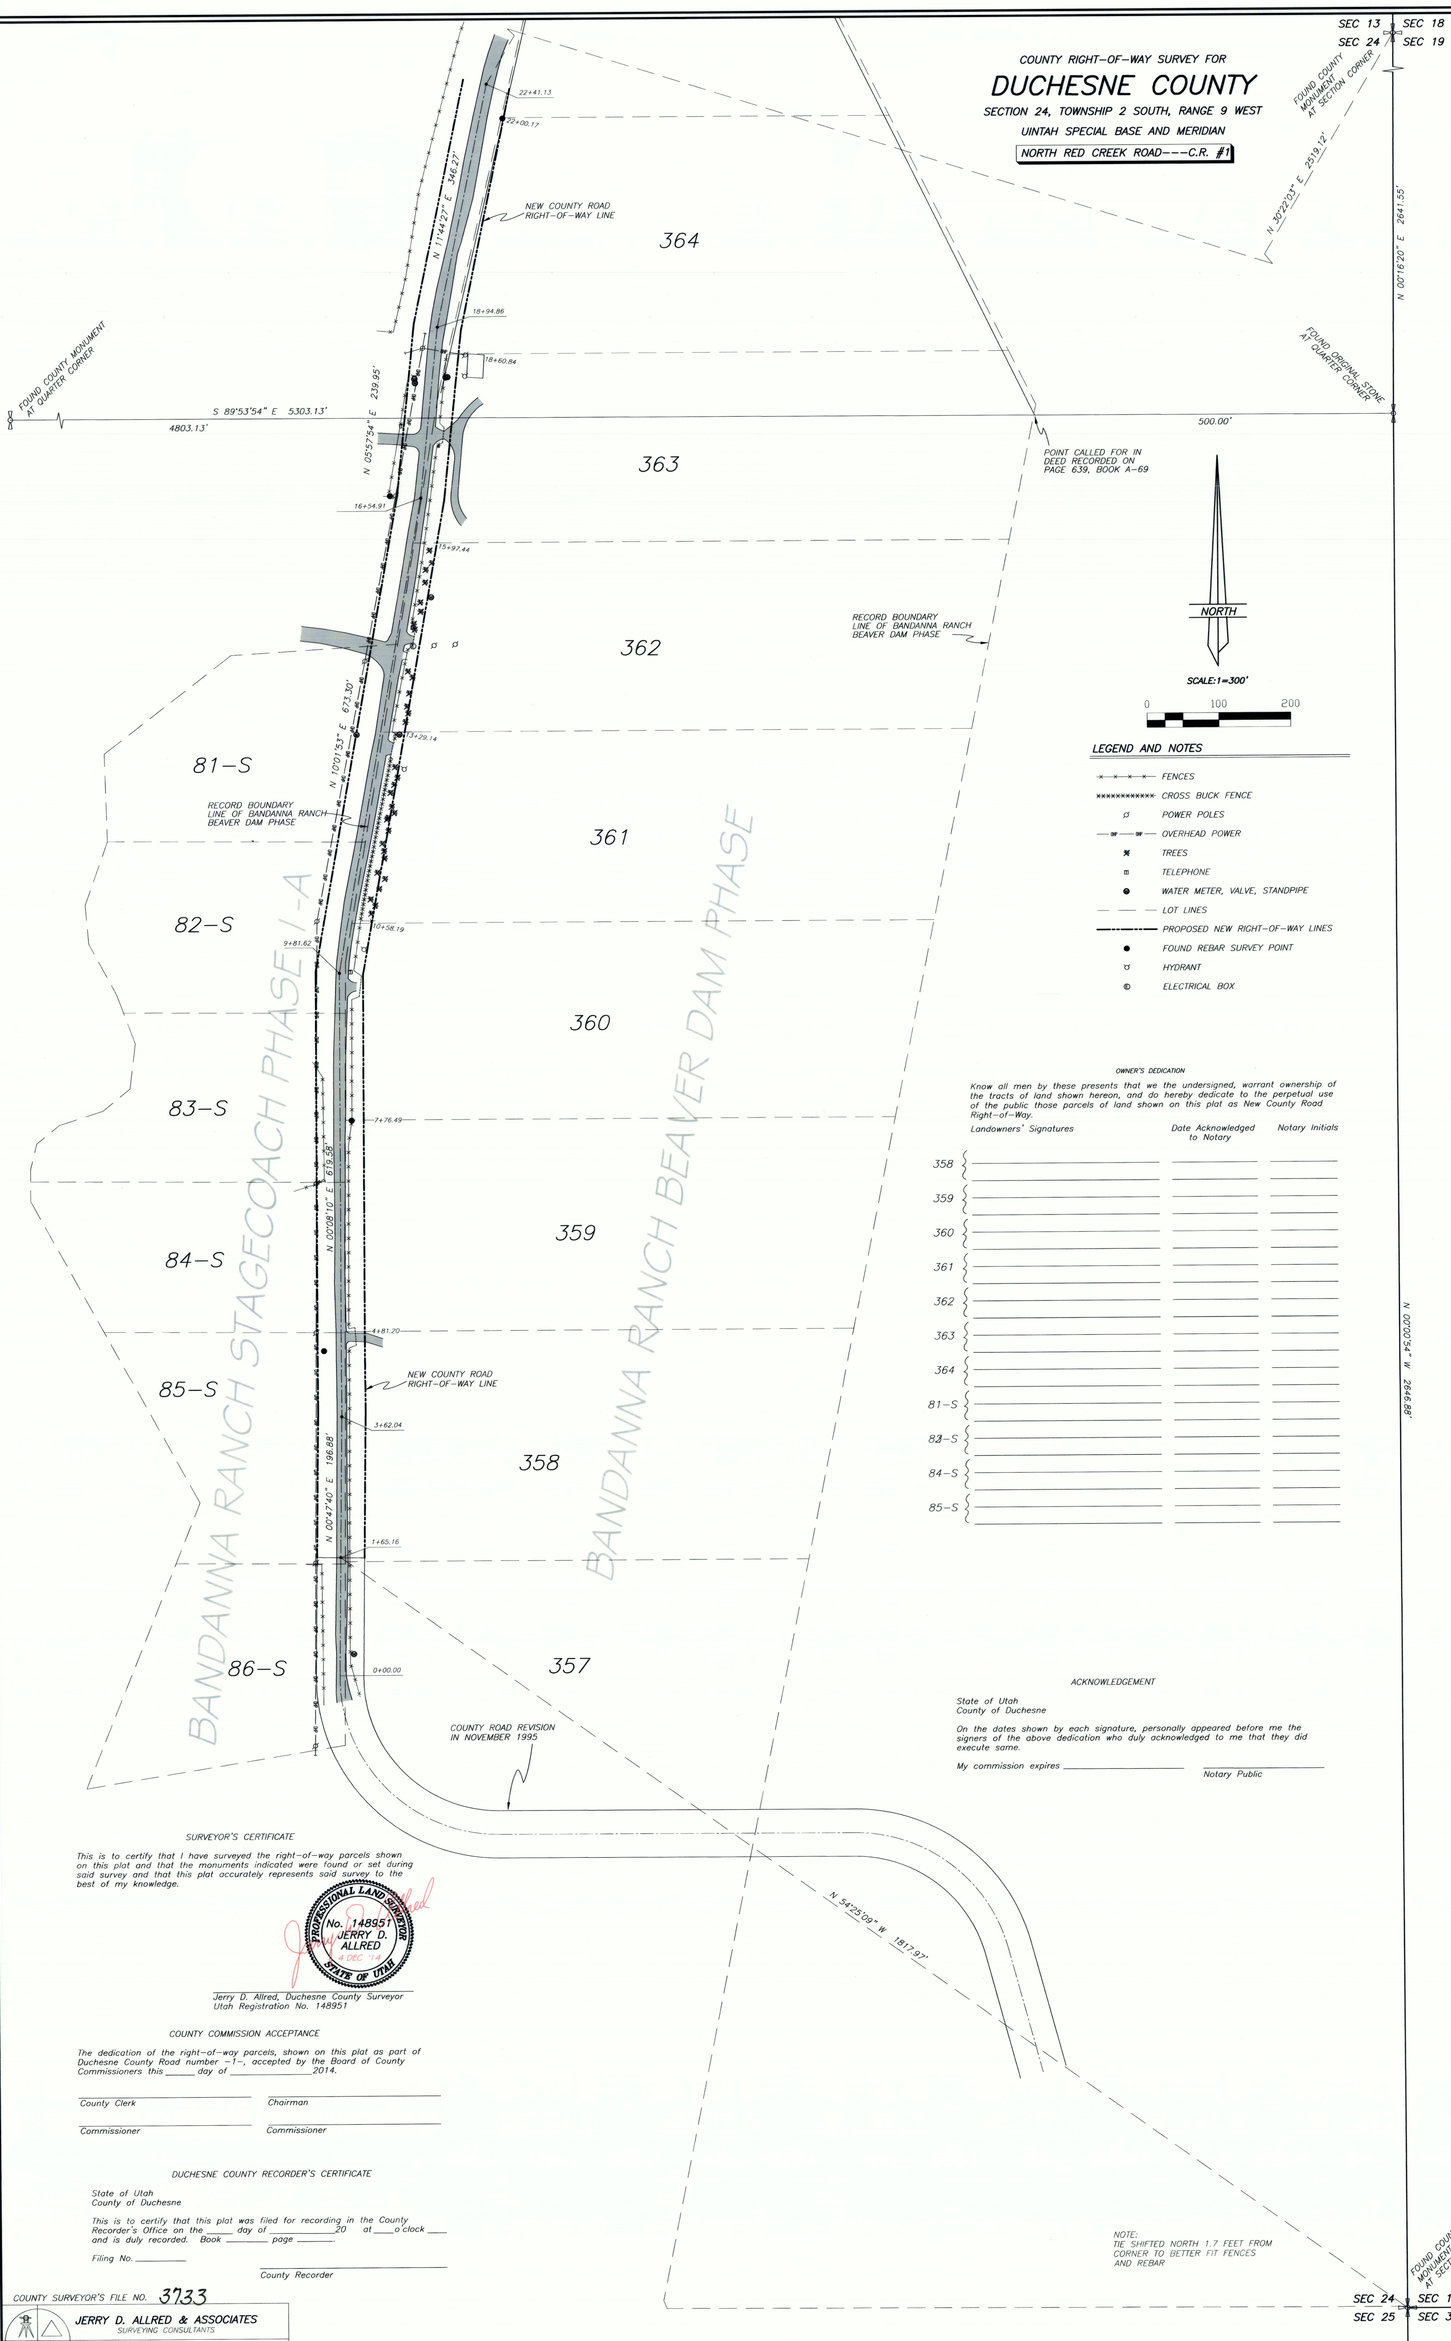

OWNER'S DEDICATION

Know all men by these presents that we the undersigned, warrant ownership of the tracts of land shown hereon, and do hereby dedicate to the perpetual use of the public those parcels of land shown on this plat as New County Road Right-of-Way.

	Landowners' Signatures	Date Acknowledged to Notary	Notary Initials
358			
359			
360			
361			
362			
363			
364			
81-S			
82-S			
84-S			
85-S			

ACKNOWLEDGEMENT

State of Utah
County of Duchesne

On the dates shown by each signature, personally appeared before me the signers of the above dedication who duly acknowledged to me that they did execute same.

My commission expires _____ _____ Notary Public

SURVEYOR'S CERTIFICATE

This is to certify that I have surveyed the right-of-way parcels shown on this plat and that the monuments indicated were found or set during said survey and that this plat accurately represents said survey to the best of my knowledge.

PROFESSIONAL LAND SURVEYOR No. 148951 JERRY D. ALLRED STATE OF UTAH

Jerry D. Allred, Duchesne County Surveyor
Utah Registration No. 148951

COUNTY COMMISSION ACCEPTANCE

The dedication of the right-of-way parcels, shown on this plat as part of Duchesne County Road number -1-, accepted by the Board of County Commissioners this ____ day of _____ 2014.

County Clerk — Chairman

Commissioner — Commissioner

DUCHESNE COUNTY RECORDER'S CERTIFICATE

State of Utah
County of Duchesne

This is to certify that this plat was filed for recording in the County Recorder's Office on the ____ day of _____ 20 at ____ o'clock ____ and is duly recorded. Book _____ page _____.

Filing No. _____

County Recorder

NOTE:
TIE SHIFTED NORTH 1.7 FEET FROM CORNER TO BETTER FIT FENCES AND REBAR

COUNTY SURVEYOR'S FILE NO. 3733

JERRY D. ALLRED & ASSOCIATES
SURVEYING CONSULTANTS
1235 NORTH 700 EAST--P.O. BOX 975
DUCHESNE, UTAH 84021
(435) 738-5352

4 DEC 2014 87-122-245