DRAWING NUMBER
3692
SAFCO PRODUCTS • NEW HOPE, MINNESOTA
REORDER BY PART NUMBER 6551

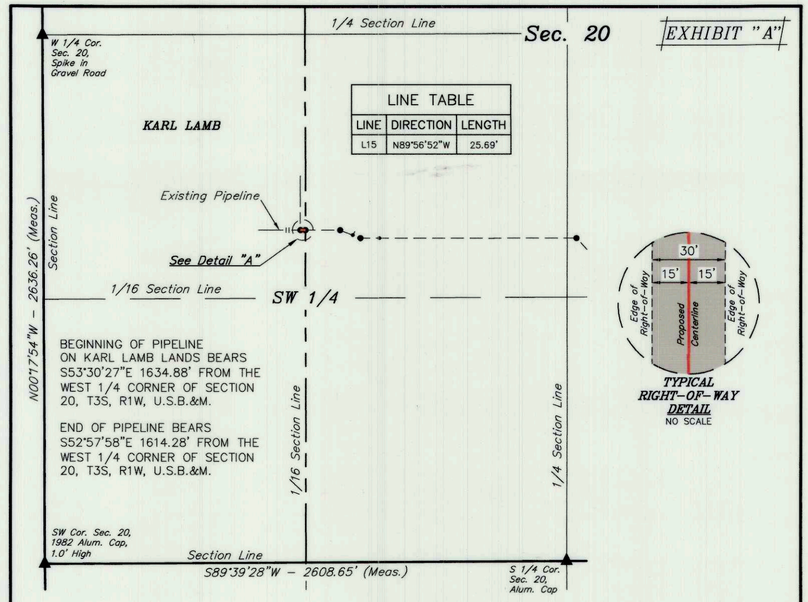

LINE TABLE

LINE	DIRECTION	LENGTH
L15	N89°56'52"W	25.69'

TYPICAL RIGHT-OF-WAY DETAIL
NO SCALE

PIPELINE RIGHT-OF-WAY DESCRIPTION

A 30' WIDE RIGHT-OF-WAY 15' ON EACH SIDE OF THE FOLLOWING DESCRIBED CENTERLINE.

BEGINNING AT A POINT ON THE EAST LINE OF THE NW 1/4 SW 1/4 OF SECTION 20, T3S, R1W, U.S.B.&M. WHICH BEARS S53°30'27"E 1634.88' FROM THE WEST 1/4 CORNER OF SAID SECTION 20, THENCE N89°56'52"W 25.69' TO A POINT IN THE NW 1/4 SW 1/4 OF SAID SECTION 20, WHICH BEARS S52°57'58"E 1614.28' FROM THE WEST 1/4 CORNER OF SAID SECTION 20. THE SIDE LINES OF SAID DESCRIBED RIGHT-OF-WAY BEING SHORTENED OR ELONGATED TO MEET THE GRANTOR'S PROPERTY LINES. BASIS OF BEARINGS IS A G.P.S. OBSERVATION. CONTAINS 0.018 ACRES MORE OR LESS.

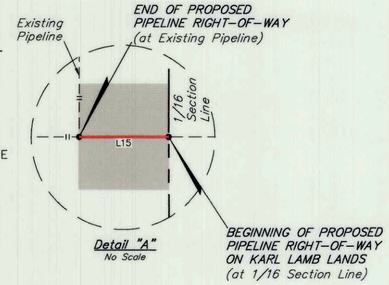

Detail "A"
No Scale

500' 250' 0' 500'

ACREAGE / LENGTH TABLE			
PROPERTY OWNER	FEET	ACRES	RODS
KARL LAMB	25.69	0.018	1.56

▲ = SECTION CORNERS LOCATED.

CERTIFICATE

THIS IS TO CERTIFY THAT THE ABOVE PLAT WAS PREPARED FROM FIELD NOTES OF ACTUAL SURVEYS MADE BY ME OR UNDER MY SUPERVISION AND THAT THE SAME ARE TRUE AND CORRECT TO THE BEST OF MY KNOWLEDGE AND BELIEF.

REGISTERED LAND SURVEYOR
REGISTRATION NO. 6631032
STATE OF UTAH

REV.- 1: 10-04-17 C.I. (NAME CHANGE)

UINTAH ENGINEERING & LAND SURVEYING

UELS, LLC
Corporate Office * 85 South 200 East
Vernal, UT 84078 * (435) 789-1017

N TRUE NORTH

NEWFIELD EXPLORATION COMPANY
PEKEV UT 2-29 3-1-29-32-1H &
PEKEV UT 2-29 3-1-29-33-7H
PIPELINE RIGHT-OF-WAY ON
KARL LAMB LANDS
SECTION 20, T3S, R1W, U.S.B.&M.
DUCHESNE COUNTY, UTAH

SURVEYED BY	M.A., J.M.	02-20-12	SCALE
DRAWN BY	C.I.	10-03-17	1" = 500'
FILE:	62183		

PIPELINE RIGHT-OF-WAY

County Surveyor's File # 3692