DRAWING NUMBER 3659

SAFCO PRODUCTS • NEW HOPE, MINNESOTA REORDER BY PART NUMBER 6551

EXHIBIT "A"

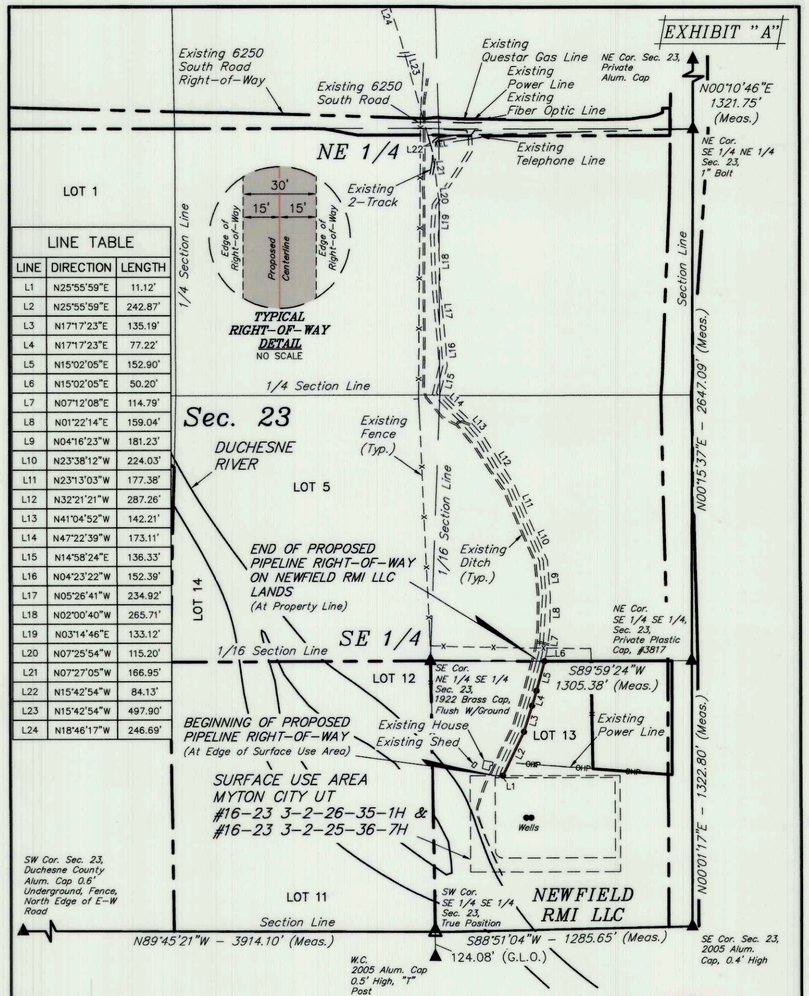


| LINE TABLE | | |
|---|---|---|
| LINE | DIRECTION | LENGTH |
| L1 | N25°55'59"E | 11.12' |
| L2 | N25°55'59"E | 242.87' |
| L3 | N17°17'23"E | 135.19' |
| L4 | N17°17'23"E | 77.22' |
| L5 | N15°02'05"E | 152.90' |
| L6 | N15°02'05"E | 50.20' |
| L7 | N07°12'08"E | 114.79' |
| L8 | N01°22'14"E | 159.04' |
| L9 | N04°16'23"W | 181.23' |
| L10 | N23°38'12"W | 224.03' |
| L11 | N23°13'03"W | 177.38' |
| L12 | N32°21'21"W | 287.26' |
| L13 | N41°04'52"W | 142.21' |
| L14 | N47°22'39"W | 173.11' |
| L15 | N14°58'24"E | 136.33' |
| L16 | N04°23'22"W | 152.39' |
| L17 | N05°26'41"W | 234.92' |
| L18 | N02°00'40"W | 265.71' |
| L19 | N03°14'46"E | 133.12' |
| L20 | N07°25'54"W | 115.20' |
| L21 | N07°27'05"W | 166.95' |
| L22 | N15°42'54"W | 84.13' |
| L23 | N15°42'54"W | 497.90' |
| L24 | N18°46'17"W | 246.69' |

CERTIFICATE

THIS IS TO CERTIFY THAT THE ABOVE PLAT WAS PREPARED FROM FIELD NOTES OF ACTUAL SURVEYS MADE BY ME OR UNDER MY SUPERVISION AND THAT THE SAME ARE TRUE AND CORRECT TO THE BEST OF MY KNOWLEDGE AND BELIEF.

Brandon Bowthorpe

REGISTERED LAND SURVEYOR
REGISTRATION NO. 6631032
STATE OF UTAH

REGISTERED LAND SURVEYOR BRANDON BOWTHORPE 6631032 STATE OF UTAH 10-09-17

| LENGTH TABLE | | | |
|---|---|---|---|
| PROPERTY OWNER | FEET | RODS | ACRES |
| NEWFIELD RMI LLC LANDS | 608.18 | 36.86 | 0.419 |

SHEET 1 OF 2

REV: 1 11-09-17 M.H. (NAME CHANGE)

▲ = SECTION CORNERS LOCATED.
△ = SECTION CORNERS RE-ESTABLISHED. (Not Set on Ground.)

N TRUE NORTH

**NEWFIELD EXPLORATION COMPANY**

**MYTON CITY UT #16-23 3-2-26-35-1H & #16-23 3-2-25-36-7H PIPELINE RIGHT-OF-WAY ON NEWFIELD RMI LLC LANDS SECTION 23, T3S, R2W, U.S.B.&M. DUCHESNE COUNTY, UTAH**

| SURVEYED BY | B.H., J.L. | 08-23-17 | SCALE |
|---|---|---|---|
| DRAWN BY | Z.L. | 10-09-17 | 1" = 500' |
| FILE: | 6 2 2 1 5-A1 | | |

**PIPELINE RIGHT-OF-WAY**

UINTAH ENGINEERING & LAND SURVEYING

**UELS, LLC**
**Corporate Office * 85 South 200 East**
**Vernal, UT 84078 * (435) 789-1017**

EXHIBIT "A"

## PIPELINE RIGHT-OF-WAY DESCRIPTION

A 30' WIDE RIGHT-OF-WAY 15' ON EACH SIDE OF THE FOLLOWING DESCRIBED CENTERLINE.

BEGINNING AT A POINT IN THE SE 1/4 SE 1/4 OF SECTION 23, T3S, R2W, U.S.B.&M., WHICH BEARS S32°22'46"E 673.51' FROM THE NORTHWEST CORNER OF SE 1/4 SE 1/4 OF SECTION 23, THENCE N25°55'59"E 242.87'; THENCE N17°17'23"E 135.19'; THENCE N17°17'23"E 77.22'; THENCE N15°02'05"E 152.90' TO A POINT ON THE NORTH LINE OF THE SE 1/4 SE 1/4 OF SAID SECTION 23, WHICH BEARS N89°59'24"E 569.68' FROM THE NORTHWEST CORNER OF SE 1/4 SE 1/4 OF SECTION 23. THE SIDE LINES OF SAID DESCRIBED RIGHT-OF-WAY BEING SHORTENED OR ELONGATED TO MEET THE GRANTOR'S PROPERTY LINES. BASIS OF BEARINGS IS A G.P.S. OBSERVATION. CONTAINS 0.419 ACRES MORE OR LESS.

BEGINNING OF PIPELINE BEARS S32°22'46"E 673.51' FROM THE NORTHWEST CORNER OF SE 1/4 SE 1/4 OF SECTION T3S, R2W, U.S.B.&M.

END OF PIPELINE ON NEWFIELD RMI LLC LANDS BEARS N89°59'24"E 569.68' FROM THE NORTHWEST CORNER OF SE 1/4 SE 1/4 OF SECTION T3S, R2W, U.S.B.&M.

| ACREAGE / LENGTH TABLE | | | |
|---|---|---|---|
| PIPELINE OWNERSHIP | FEET | RODS | ACRES |
| NEWFIELD RMI LLC LANDS | 608.18 | 36.86 | 0.419 |

| LINE TABLE | | | LINE TABLE | | |
|---|---|---|---|---|---|
| LINE | DIRECTION | LENGTH | LINE | DIRECTION | LENGTH |
| L1 | N25°55'59"E | 11.12' | L13 | N41°04'52"W | 142.21' |
| L2 | N25°55'59"E | 242.87' | L14 | N47°22'39"W | 173.11' |
| L3 | N17°17'23"E | 135.19' | L15 | N14°58'24"E | 136.33' |
| L4 | N17°17'23"E | 77.22' | L16 | N04°23'22"W | 152.39' |
| L5 | N15°02'05"E | 152.90' | L17 | N05°26'41"W | 234.92' |
| L6 | N15°02'05"E | 50.20' | L18 | N02°00'40"W | 265.71' |
| L7 | N07°12'08"E | 114.79' | L19 | N03°14'46"E | 133.12' |
| L8 | N01°22'14"E | 159.04' | L20 | N07°25'54"W | 115.20' |
| L9 | N04°16'23"W | 181.23' | L21 | N07°27'05"W | 166.95' |
| L10 | N23°38'12"W | 224.03' | L22 | N15°42'54"W | 84.13' |
| L11 | N23°13'03"W | 177.38' | L23 | N15°42'54"W | 497.90' |
| L12 | N32°21'21"W | 287.26' | L24 | N18°46'17"W | 246.69' |

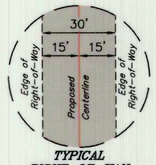


TYPICAL RIGHT-OF-WAY DETAIL
NO SCALE

CERTIFICATE

THIS IS TO CERTIFY THAT THE ABOVE PLAT WAS PREPARED FROM FIELD NOTES OF ACTUAL SURVEYS MADE BY ME OR UNDER MY SUPERVISION AND THAT THE SAME ARE TRUE AND CORRECT TO THE BEST OF MY KNOWLEDGE AND BELIEF.

Brandon Bowthorpe

REGISTERED LAND SURVEYOR
REGISTRATION NO. 6631032
STATE OF UTAH

REGISTERED LAND SURVEYOR BRANDON BOWTHORPE 6631032 STATE OF UTAH 10-09-17

SHEET 2 OF 2

REV: 1 11-09-17 M.H. (NAME CHANGE)

**NEWFIELD EXPLORATION COMPANY**

**MYTON CITY UT #16-23 3-2-26-35-1H & #16-23 3-2-25-36-7H PIPELINE RIGHT-OF-WAY ON NEWFIELD RMI LLC LANDS SECTION 23, T3S, R2W, U.S.B.&M. DUCHESNE COUNTY, UTAH**

| SURVEYED BY | B.H., J.L. | 08-23-17 | SCALE |
|---|---|---|---|
| DRAWN BY | Z.L. | 10-09-17 | N/A |
| FILE: | 6 2 2 1 5-A2 | | |

**PIPELINE RIGHT-OF-WAY**

UINTAH ENGINEERING & LAND SURVEYING

**UELS, LLC**
**Corporate Office * 85 South 200 East**
**Vernal, UT 84078 * (435) 789-1017**

County Surveyor's File # 3659