DRAWING NUMBER 3660
SAFCO PRODUCTS • NEW HOPE, MINNESOTA
REORDER BY PART NUMBER 6351

EXHIBIT "A"

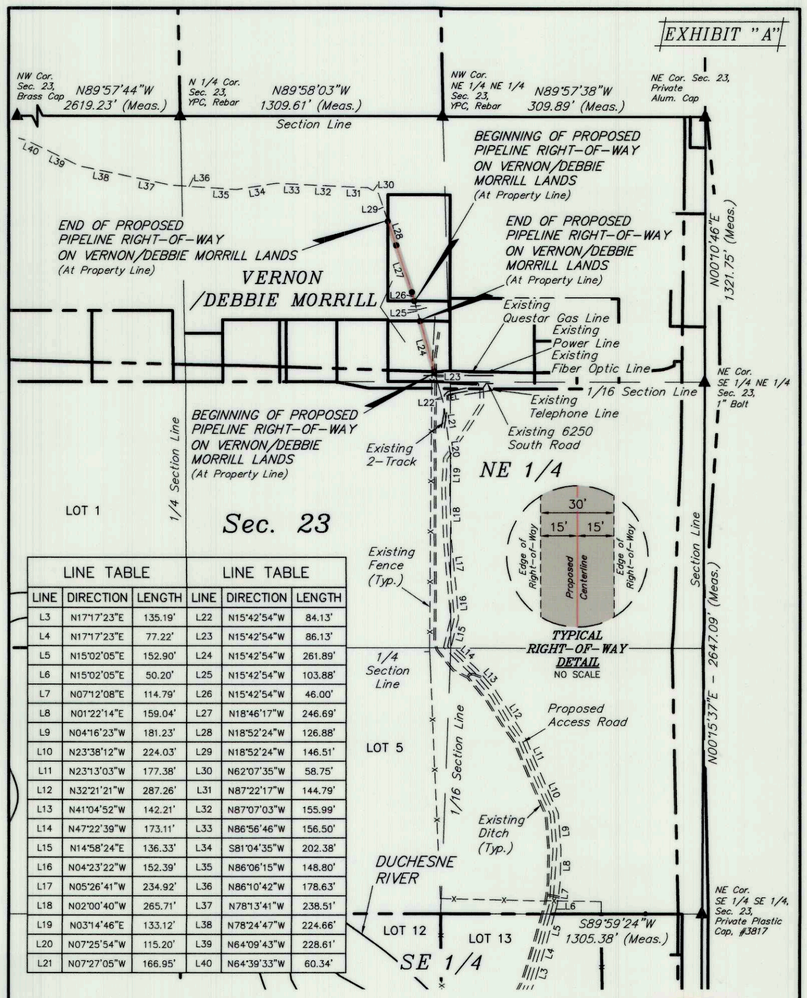

LINE TABLE			LINE TABLE		
LINE	DIRECTION	LENGTH	LINE	DIRECTION	LENGTH
L3	N17°17'23"E	135.19'	L22	N15°42'54"W	84.13'
L4	N17°17'23"E	77.22'	L23	N15°42'54"W	86.13'
L5	N15°02'05"E	152.90'	L24	N15°42'54"W	261.89'
L6	N15°02'05"E	50.20'	L25	N15°42'54"W	103.88'
L7	N07°12'08"E	114.79'	L26	N15°42'54"W	46.00'
L8	N01°22'14"E	159.04'	L27	N18°46'17"W	246.69'
L9	N04°16'23"W	181.23'	L28	N18°52'24"W	126.88'
L10	N23°38'12"W	224.03'	L29	N18°52'24"W	146.51'
L11	N23°13'03"W	177.38'	L30	N62°07'35"W	58.75'
L12	N32°21'21"W	287.26'	L31	N87°22'17"W	144.79'
L13	N41°04'52"W	142.21'	L32	N87°07'03"W	155.99'
L14	N47°22'39"W	173.11'	L33	N86°56'46"W	156.50'
L15	N14°58'24"E	136.33'	L34	S81°04'35"W	202.38'
L16	N04°23'22"W	152.39'	L35	N86°06'15"W	148.80'
L17	N05°26'41"W	234.92'	L36	N86°10'42"W	178.63'
L18	N02°00'40"W	265.71'	L37	N78°13'41"W	238.51'
L19	N03°14'46"E	133.12'	L38	N78°24'47"W	224.66'
L20	N07°25'54"W	115.20'	L39	N64°09'43"W	228.61'
L21	N07°27'05"W	166.95'	L40	N64°39'33"W	60.34'

LENGTH TABLE			
PROPERTY OWNER	FEET	RODS	ACRES
VERNON/DEBBIE MORRILL	681.46	41.30	0.469

CERTIFICATE

THIS IS TO CERTIFY THAT THE ABOVE PLAT WAS PREPARED FROM FIELD NOTES OF ACTUAL SURVEYS MADE BY ME OR UNDER MY SUPERVISION AND THAT THE SAME ARE TRUE AND CORRECT TO THE BEST OF MY KNOWLEDGE AND BELIEF.

Brandon Bowthorpe
REGISTERED LAND SURVEYOR
REGISTRATION NO. 6631032
STATE OF UTAH

REGISTERED LAND SURVEYOR BRANDON ROWTHORPE STATE OF UTAH 6631032 11-09-17

SHEET 1 OF 2

REV: 1 11-09-17 M.H. (NAME CHANGE)

▲ = SECTION CORNERS LOCATED.
Δ = SECTION CORNERS RE-ESTABLISHED. (Not Set on Ground.)

N TRUE NORTH

NEWFIELD EXPLORATION COMPANY

MYTON CITY UT #16-23 3-2-26-35-1H & #16-23 3-2-25-36-7H
PIPELINE RIGHT-OF-WAY ON VERNON/DEBBIE MORRILL LANDS
SECTION 23, T3S, R2W, U.S.B.&M.
DUCHESNE COUNTY, UTAH

UINTAH ENGINEERING & LAND SURVEYING

UELS, LLC
Corporate Office * 85 South 200 East
Vernal, UT 84078 * (435) 789-1017

SURVEYED BY	B.H., J.L.	08-23-17	SCALE
DRAWN BY	Z.L.	10-09-17	1" = 500'
FILE:	6 2 2 1 7-A1		

PIPELINE RIGHT-OF-WAY

EXHIBIT "A"

PIPELINE RIGHT-OF-WAY DESCRIPTION

A 30' WIDE RIGHT-OF-WAY 15' ON EACH SIDE OF THE FOLLOWING DESCRIBED CENTERLINE.

BEGINNING AT A POINT IN THE NW 1/4 NE 1/4 OF SECTION 23, T3S, R2W, U.S.B.&M., WHICH BEARS S01°52'46"W 1273.48' FROM THE NORTHEAST CORNER OF NW 1/4 NE 1/4 OF SECTION 23, THENCE N15°42'54"W 261.89' TO A POINT IN THE NW 1/4 NE 1/4 OF SAID SECTION 23, WHICH BEARS S06°18'03"W 1026.90' FROM THE NORTHEAST CORNER OF NW 1/4 NE 1/4 OF SECTION 23, ALSO BEGINNING AT A POINT IN THE NW 1/4 NE 1/4 OF SECTION 23, T3S, R2W, U.S.B.&M., WHICH BEARS S08°41'49"W 931.40' FROM THE NORTHEAST CORNER OF NW 1/4 NE 1/4 OF SECTION 23, THENCE N15°42'54"W 46.00'; THENCE N18°46'17"W 246.69'; THENCE N18°52'24"W 126.88' TO A POINT IN THE NW 1/4 NE 1/4 OF SAID SECTION 23, WHICH BEARS S27°38'12"W 590.10' FROM THE NORTHEAST CORNER OF NW 1/4 NE 1/4 OF SECTION 23. THE SIDE LINES OF SAID DESCRIBED RIGHT-OF-WAY BEING SHORTENED OR ELONGATED TO MEET THE GRANTOR'S PROPERTY LINES. BASIS OF BEARINGS IS A G.P.S. OBSERVATION. CONTAINS 0.469 ACRES MORE OR LESS.

BEGINNING OF PIPELINE ON VERNON/DEBBIE MORRILL LANDS BEARS S01°52'46"W 1273.48' FROM THE NORTHEAST CORNER OF NW 1/4 NE 1/4 OF SECTION 23, T3S, R2W, U.S.B.&M.

END OF PIPELINE ON VERNON/DEBBIE MORRILL LANDS BEARS S06°18'03"W 1026.90' FROM THE NORTHEAST CORNER OF NW 1/4 NE 1/4 OF SECTION 23, T3S, R2W, U.S.B.&M.

BEGINNING OF PIPELINE ON VERNON/DEBBIE MORRILL LANDS BEARS S08°41'49"W 931.40' FROM THE NORTHEAST CORNER OF NW 1/4 NE 1/4 OF SECTION 23, T3S, R2W, U.S.B.&M.

END OF PIPELINE ON VERNON/DEBBIE MORRILL LANDS BEARS S27°38'12"W 590.10' FROM THE NORTHEAST CORNER OF NW 1/4 NE 1/4 OF SECTION 23, T3S, R2W, U.S.B.&M.

ACREAGE / LENGTH TABLE			
PIPELINE OWNERSHIP	FEET	RODS	ACRES
VERNON/DEBBIE MORRILL	681.46	41.30	0.469

LINE TABLE			LINE TABLE		
LINE	DIRECTION	LENGTH	LINE	DIRECTION	LENGTH
L3	N17°17'23"E	135.19'	L22	N15°42'54"W	84.13'
L4	N17°17'23"E	77.22'	L23	N15°42'54"W	86.13'
L5	N15°02'05"E	152.90'	L24	N15°42'54"W	261.89'
L6	N15°02'05"E	50.20'	L25	N15°42'54"W	103.88'
L7	N07°12'08"E	114.79'	L26	N15°42'54"W	46.00'
L8	N01°22'14"E	159.04'	L27	N18°46'17"W	246.69'
L9	N04°16'23"W	181.23'	L28	N18°52'24"W	126.88'
L10	N23°38'12"W	224.03'	L29	N18°52'24"W	146.51'
L11	N23°13'03"W	177.38'	L30	N62°07'35"W	58.75'
L12	N32°21'21"W	287.26'	L31	N87°22'17"W	144.79'
L13	N41°04'52"W	142.21'	L32	N87°07'03"W	155.99'
L14	N47°22'39"W	173.11'	L33	N86°56'46"W	156.50'
L15	N14°58'24"E	136.33'	L34	S81°04'35"W	202.38'
L16	N04°23'22"W	152.39'	L35	N86°06'15"W	148.80'
L17	N05°26'41"W	234.92'	L36	N86°10'42"W	178.63'
L18	N02°00'40"W	265.71'	L37	N78°13'41"W	238.51'
L19	N03°14'46"E	133.12'	L38	N78°24'47"W	224.66'
L20	N07°25'54"W	115.20'	L39	N64°09'43"W	228.61'
L21	N07°27'05"W	166.95'	L40	N64°39'33"W	60.34'

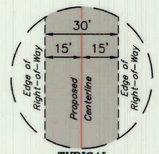

TYPICAL RIGHT-OF-WAY DETAIL
NO SCALE

CERTIFICATE

THIS IS TO CERTIFY THAT THE ABOVE PLAT WAS PREPARED FROM FIELD NOTES OF ACTUAL SURVEYS MADE BY ME OR UNDER MY SUPERVISION AND THAT THE SAME ARE TRUE AND CORRECT TO THE BEST OF MY KNOWLEDGE AND BELIEF.

Brandon Bowthorpe
REGISTERED LAND SURVEYOR
REGISTRATION NO. 6631032
STATE OF UTAH

REGISTERED LAND SURVEYOR BRANDON ROWTHORPE STATE OF UTAH 6631032 11-09-17

SHEET 2 OF 2

REV: 1 11-09-17 M.H. (NAME CHANGE)

NEWFIELD EXPLORATION COMPANY

MYTON CITY UT #16-23 3-2-26-35-1H & #16-23 3-2-25-36-7H
PIPELINE RIGHT-OF-WAY ON VERNON/DEBBIE MORRILL LANDS
SECTION 23, T3S, R2W, U.S.B.&M.
DUCHESNE COUNTY, UTAH

UINTAH ENGINEERING & LAND SURVEYING

UELS, LLC
Corporate Office * 85 South 200 East
Vernal, UT 84078 * (435) 789-1017

SURVEYED BY	B.H., J.L.	08-23-17	SCALE
DRAWN BY	Z.L.	10-09-17	N/A
FILE:	6 2 2 1 7-A2		

PIPELINE RIGHT-OF-WAY

County Surveyor's File # 3660