DRAWING NUMBER 3716
SAFCO PRODUCTS • NEW HOPE, MINNESOTA
REORDER BY PART NUMBER 6551

EXHIBIT "A"

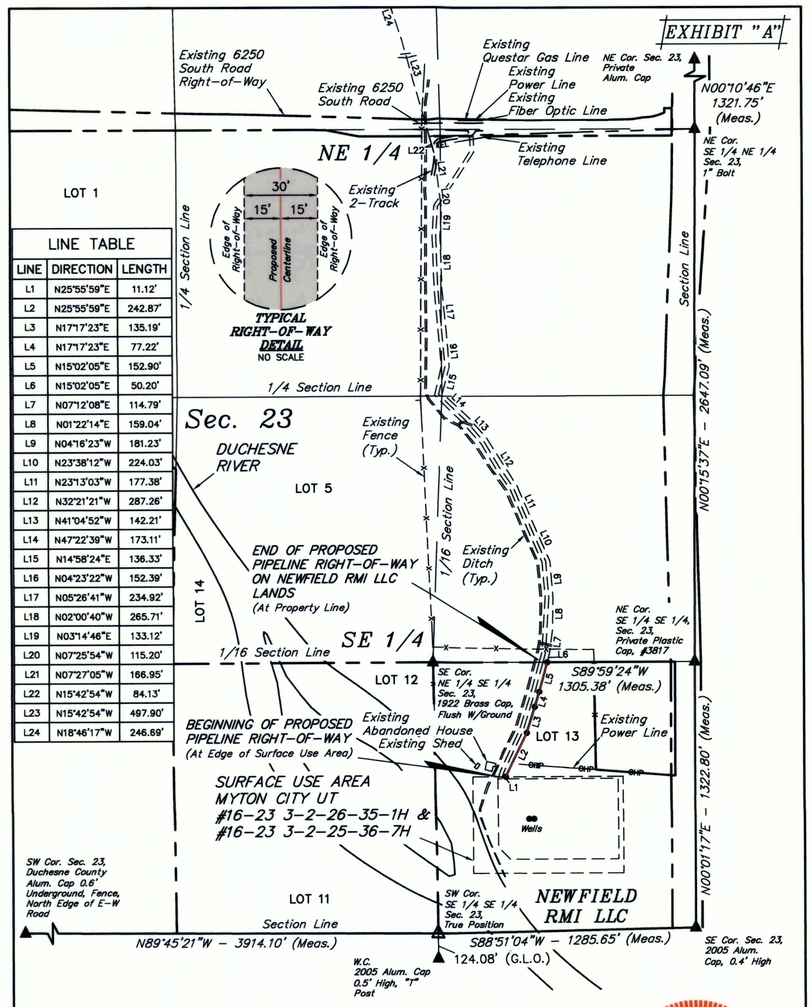

LINE TABLE		
LINE	DIRECTION	LENGTH
L1	N25°55'59"E	11.12'
L2	N25°55'59"E	242.87'
L3	N17°17'23"E	135.19'
L4	N17°17'23"E	77.22'
L5	N15°02'05"E	152.90'
L6	N15°02'05"E	50.20'
L7	N07°12'08"E	114.79'
L8	N01°22'14"E	159.04'
L9	N04°16'23"W	181.23'
L10	N23°38'12"W	224.03'
L11	N23°13'03"W	177.38'
L12	N32°21'21"W	287.26'
L13	N41°04'52"W	142.21'
L14	N47°22'39"W	173.11'
L15	N14°58'24"E	136.33'
L16	N04°23'22"W	152.39'
L17	N05°26'41"W	234.92'
L18	N02°00'40"W	265.71'
L19	N03°14'46"E	133.12'
L20	N07°25'54"W	115.20'
L21	N07°27'05"W	166.95'
L22	N15°42'54"W	84.13'
L23	N15°42'54"W	497.90'
L24	N18°46'17"W	246.69'

500' 250' 0' 500'

LENGTH TABLE			
PROPERTY OWNER	FEET	RODS	ACRES
NEWFIELD RMI LLC LANDS	608.18	36.86	0.419

CERTIFICATE

THIS IS TO CERTIFY THAT THE ABOVE PLAT WAS PREPARED FROM FIELD NOTES OF ACTUAL SURVEYS MADE BY ME OR UNDER MY SUPERVISION AND THAT THE SAME ARE TRUE AND CORRECT TO THE BEST OF MY KNOWLEDGE AND BELIEF.

Brandon R. Bowthorpe
REGISTERED LAND SURVEYOR
REGISTRATION NO. 6631032
STATE OF UTAH

SHEET 1 OF 2

REV: 2 01-22-18 B.R. (PAD CHANGE)

▲ = SECTION CORNERS LOCATED.
△ = SECTION CORNERS RE-ESTABLISHED. (Not Set on Ground.)

NEWFIELD EXPLORATION COMPANY

MYTON CITY UT #16-23 3-2-26-35-1H & #16-23 3-2-25-36-7H PIPELINE RIGHT-OF-WAY ON NEWFIELD RMI LLC LANDS SECTION 23, T3S, R2W, U.S.B.&M. DUCHESNE COUNTY, UTAH

SURVEYED BY	B.H., J.L.	08-23-17	SCALE
DRAWN BY	Z.L.	10-09-17	1" = 500'
FILE:	62215-A1		

PIPELINE RIGHT-OF-WAY

UINTAH ENGINEERING & LAND SURVEYING

UELS, LLC
Corporate Office * 85 South 200 East
Vernal, UT 84078 * (435) 789-1017

EXHIBIT "A"

PIPELINE RIGHT-OF-WAY DESCRIPTION

A 30' WIDE RIGHT-OF-WAY 15' ON EACH SIDE OF THE FOLLOWING DESCRIBED CENTERLINE.

BEGINNING AT A POINT IN THE SE 1/4 SE 1/4 OF SECTION 23, T3S, R2W, U.S.B.&M., WHICH BEARS S32°22'46"E 673.51' FROM THE NORTHWEST CORNER OF SE 1/4 SE 1/4 OF SECTION 23, THENCE N25°55'59"E 242.87'; THENCE N17°17'23"E 135.19'; THENCE N17°17'23"E 77.22'; THENCE N15°02'05"E 152.90' TO A POINT ON THE NORTH LINE OF THE SE 1/4 SE 1/4 OF SAID SECTION 23, WHICH BEARS N89°59'24"E 569.68' FROM THE NORTHWEST CORNER OF SE 1/4 SE 1/4 OF SECTION 23. THE SIDE LINES OF SAID DESCRIBED RIGHT-OF-WAY BEING SHORTENED OR ELONGATED TO MEET THE GRANTOR'S PROPERTY LINES. BASIS OF BEARINGS IS A G.P.S. OBSERVATION. CONTAINS 0.419 ACRES MORE OR LESS.

BEGINNING OF PIPELINE BEARS S32°22'46"E 673.51' FROM THE NORTHWEST CORNER OF SE 1/4 SE 1/4 OF SECTION T3S, R2W, U.S.B.&M.

END OF PIPELINE ON NEWFIELD RMI LLC LANDS BEARS N89°59'24"E 569.68' FROM THE NORTHWEST CORNER OF SE 1/4 SE 1/4 OF SECTION T3S, R2W, U.S.B.&M.

ACREAGE / LENGTH TABLE			
PIPELINE OWNERSHIP	FEET	RODS	ACRES
NEWFIELD RMI LLC LANDS	608.18	36.86	0.419

LINE TABLE			LINE TABLE		
LINE	DIRECTION	LENGTH	LINE	DIRECTION	LENGTH
L1	N25°55'59"E	11.12'	L13	N41°04'52"W	142.21'
L2	N25°55'59"E	242.87'	L14	N47°22'39"W	173.11'
L3	N17°17'23"E	135.19'	L15	N14°58'24"E	136.33'
L4	N17°17'23"E	77.22'	L16	N04°23'22"W	152.39'
L5	N15°02'05"E	152.90'	L17	N05°26'41"W	234.92'
L6	N15°02'05"E	50.20'	L18	N02°00'40"W	265.71'
L7	N07°12'08"E	114.79'	L19	N03°14'46"E	133.12'
L8	N01°22'14"E	159.04'	L20	N07°25'54"W	115.20'
L9	N04°16'23"W	181.23'	L21	N07°27'05"W	166.95'
L10	N23°38'12"W	224.03'	L22	N15°42'54"W	84.13'
L11	N23°13'03"W	177.38'	L23	N15°42'54"W	497.90'
L12	N32°21'21"W	287.26'	L24	N18°46'17"W	246.69'

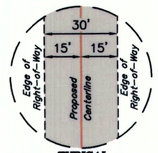

TYPICAL RIGHT-OF-WAY DETAIL
NO SCALE

CERTIFICATE

THIS IS TO CERTIFY THAT THE ABOVE PLAT WAS PREPARED FROM FIELD NOTES OF ACTUAL SURVEYS MADE BY ME OR UNDER MY SUPERVISION AND THAT THE SAME ARE TRUE AND CORRECT TO THE BEST OF MY KNOWLEDGE AND BELIEF.

Brandon R. Bowthorpe
REGISTERED LAND SURVEYOR
REGISTRATION NO. 6631032
STATE OF UTAH

SHEET 2 OF 2

REV: 1 11-09-17 M.H. (NAME CHANGE)

NEWFIELD EXPLORATION COMPANY

MYTON CITY UT #16-23 3-2-26-35-1H & #16-23 3-2-25-36-7H PIPELINE RIGHT-OF-WAY ON NEWFIELD RMI LLC LANDS SECTION 23, T3S, R2W, U.S.B.&M. DUCHESNE COUNTY, UTAH

SURVEYED BY	B.H., J.L.	08-23-17	SCALE
DRAWN BY	Z.L.	10-09-17	N/A
FILE:	62215-A2		

PIPELINE RIGHT-OF-WAY

UINTAH ENGINEERING & LAND SURVEYING

UELS, LLC
Corporate Office * 85 South 200 East
Vernal, UT 84078 * (435) 789-1017

County Surveyor's File # 3716