DRAWING NUMBER

DRAWING NUMBER 3807

SAFCO PRODUCTS • NEW HOPE, MINNESOTA
REORDER BY PART NUMBER 6551

County Surveyors' File # 3807

NEWFIELD EXPLORATION COMPANY

PIPELINE RIGHT-OF-WAY ON UTE TRIBAL LANDS

(For SPEAR UT #4-26 3-2-26-35-17H)

LOCATED IN
SECTION 26, T3S, R2W, U.S.B.&M.,
DUCHESNE COUNTY, UTAH

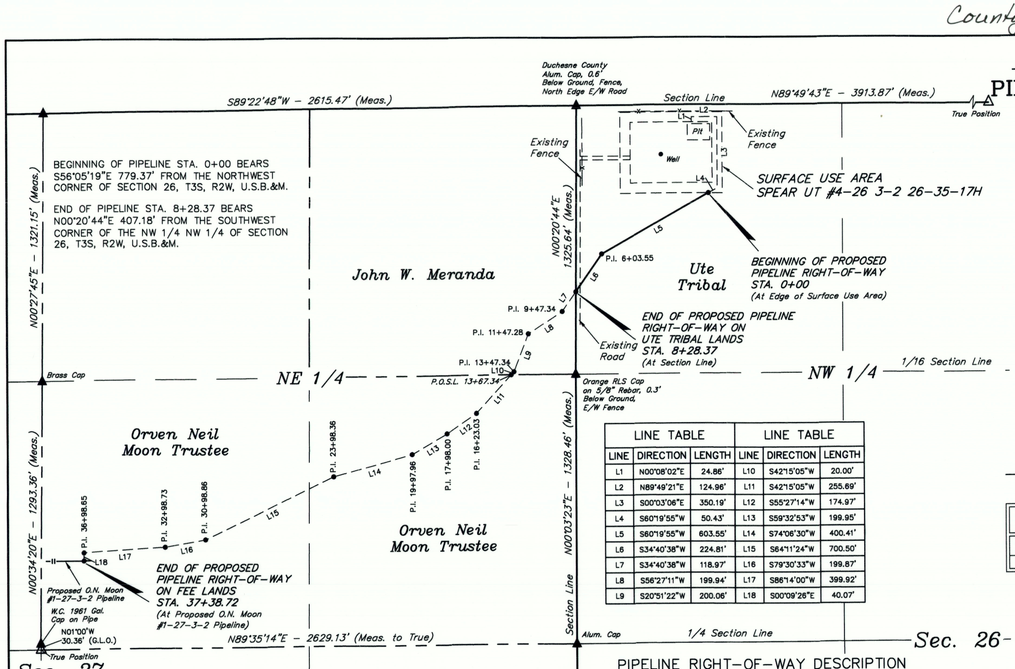

LINE TABLE			LINE TABLE		
LINE	DIRECTION	LENGTH	LINE	DIRECTION	LENGTH
L1	N00°08'02"E	24.86'	L10	S42°15'05"W	20.00'
L2	N89°49'21"E	124.96'	L11	S42°15'05"W	255.69'
L3	S00°03'06"E	350.19'	L12	S55°27'14"W	174.97'
L4	S60°19'55"W	50.43'	L13	S59°32'53"W	199.95'
L5	S60°19'55"W	603.55'	L14	S74°06'30"W	400.41'
L6	S34°40'38"W	224.81'	L15	S64°11'24"W	700.50'
L7	S34°40'38"W	118.97'	L16	S79°30'33"W	199.87'
L8	S56°27'11"W	199.94'	L17	S86°14'00"W	399.92'
L9	S20°51'22"W	200.06'	L18	S00°09'26"E	40.07'

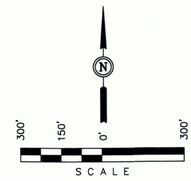

BASIS OF BEARINGS

BASIS OF BEARINGS IS A G.P.S. OBSERVATION.

RIGHT-OF-WAY LENGTHS			
PROPERTY OWNER	FEET	ACRES	RODS
UTE TRIBAL	828.37	0.571	50.20

PIPELINE RIGHT-OF-WAY DESCRIPTION

A 30' WIDE RIGHT-OF-WAY 15' ON EACH SIDE OF THE FOLLOWING DESCRIBED CENTERLINE.

BEGINNING AT A POINT IN THE NW 1/4 NW 1/4 OF SECTION 26, T3S, R2W, U.S.B.&M. WHICH BEARS S56°05'19"E 779.37' FROM THE NORTHWEST CORNER OF SAID SECTION 26, THENCE S60°19'55"W 603.55'; THENCE S34°40'38"W 224.81' TO A POINT ON THE WEST LINE OF THE NW 1/4 NW 1/4 OF SAID SECTION 26 WHICH BEARS N00°20'44"E 407.18' FROM THE SOUTHWEST CORNER OF THE NW 1/4 NW 1/4 OF SAID SECTION 26. THE SIDE LINES OF SAID DESCRIBED RIGHT-OF-WAY BEING SHORTENED OR ELONGATED TO MEET THE GRANTOR'S PROPERTY LINES. BASIS OF BEARINGS IS A G.P.S. OBSERVATION. CONTAINS 0.571 ACRES MORE OR LESS.

▲ = SECTION CORNERS LOCATED.

CERTIFICATE

THIS IS TO CERTIFY THAT THE ABOVE PLAT WAS PREPARED FROM FIELD NOTES OF ACTUAL SURVEYS MADE BY ME OR UNDER MY SUPERVISION AND THAT THE SAME ARE TRUE AND CORRECT TO THE BEST OF MY KNOWLEDGE AND BELIEF.

REGISTERED LAND SURVEYOR
REGISTRATION NO. 5631032
STATE OF UTAH

REV: 2 S.K. 05-11-18 (NAME CHANGE)

UINTAH ENGINEERING & LAND SURVEYING
85 SOUTH – 200 EAST • (435) 789-1017
VERNAL, UTAH – 84078

SCALE 1" = 300'	DATE 05-24-12
PARTY M.A. T.B. K.O.	REFERENCES G.L.O. PLAT
WEATHER WARM	FILE 52093