# NEWFIELD EXPLORATION COMPANY

## PROPOSED PIPELINE RIGHT-OF-WAY ON FEE LANDS

**(For the 2-34-3-3WH Well Pad)**

*Located in the NE 1/4 of Section 34, T3S, R3W, U.S.B.&M. Duchesne County, Utah*

TOTAL RIGHT-OF-WAY LENGTH ON STANLEY LARSON = 740.68'

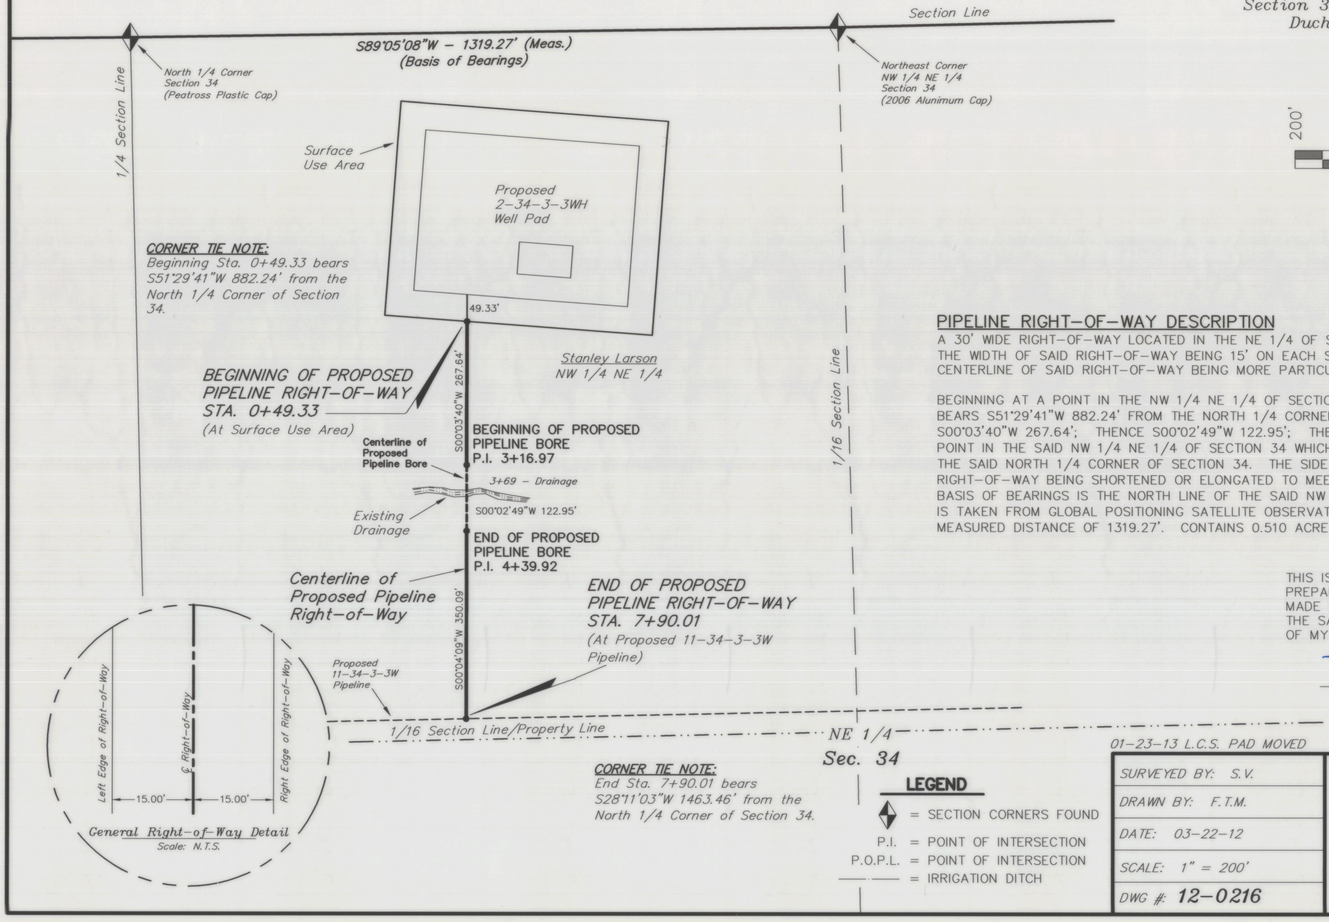


**CORNER TIE NOTE:**
Beginning Sta. 0+49.33 bears S51°29'41"W 882.24' from the North 1/4 Corner of Section 34.

**CORNER TIE NOTE:**
End Sta. 7+90.01 bears S28°11'03"W 1463.46' from the North 1/4 Corner of Section 34.

### PIPELINE RIGHT-OF-WAY DESCRIPTION

A 30' WIDE RIGHT-OF-WAY LOCATED IN THE NE 1/4 OF SECTION 34, T3S, R3W, U.S.B.&M. THE WIDTH OF SAID RIGHT-OF-WAY BEING 15' ON EACH SIDE OF THE CENTERLINE. THE CENTERLINE OF SAID RIGHT-OF-WAY BEING MORE PARTICULARLY DESCRIBED AS FOLLOWS:

BEGINNING AT A POINT IN THE NW 1/4 NE 1/4 OF SECTION 34, T3S, R3W, U.S.B.&M. WHICH BEARS S51°29'41"W 882.24' FROM THE NORTH 1/4 CORNER OF SAID SECTION 34, THENCE S00°03'40"W 267.64'; THENCE S00°02'49"W 122.95'; THENCE S00°04'09"W 350.09' TO A POINT IN THE SAID NW 1/4 NE 1/4 OF SECTION 34 WHICH BEARS S28°11'03"W 1463.46' FROM THE SAID NORTH 1/4 CORNER OF SECTION 34. THE SIDE LINES OF SAID DESCRIBED RIGHT-OF-WAY BEING SHORTENED OR ELONGATED TO MEET THE GRANTOR'S PROPERTY LINES. BASIS OF BEARINGS IS THE NORTH LINE OF THE SAID NW 1/4 NE 1/4 OF SECTION 34 WHICH IS TAKEN FROM GLOBAL POSITIONING SATELLITE OBSERVATIONS TO BEAR S89°05'08"W A MEASURED DISTANCE OF 1319.27'. CONTAINS 0.510 ACRES MORE OR LESS.

**CERTIFICATE**

THIS IS TO CERTIFY THAT THE ABOVE PLAT WAS PREPARED FROM FIELD NOTES OF ACTUAL SURVEYS MADE BY ME OR UNDER MY SUPERVISION AND THAT THE SAME ARE TRUE AND CORRECT TO THE BEST OF MY KNOWLEDGE AND BELIEF.

PROFESSIONAL LAND SURVEYOR No. 348473 STATE OF UTAH

4-10-13

PAUL A. HAWKES
REGISTERED LAND SURVEYOR
REGISTRATION NO. 348473
STATE OF UTAH

01-23-13 L.C.S. PAD MOVED

**LEGEND**

◆ = SECTION CORNERS FOUND
P.I. = POINT OF INTERSECTION
P.O.P.L. = POINT OF INTERSECTION
—— —— = IRRIGATION DITCH

| | |
|---|---|
| SURVEYED BY: | S.V. |
| DRAWN BY: | F.T.M. |
| DATE: | 03-22-12 |
| SCALE: | 1" = 200' |
| DWG #: | 12-0216 |

**Tri State Land Surveying, Inc.**
(435) 781-2501
180 NORTH VERNAL AVE. – VERNAL, UTAH 84078

FILE: \\LEWIS\drawings\NEWFIELD 2013\2-34-3-3WH V3 (01-28-13)\dwg\PIPELINE.dwg

# NEWFIELD EXPLORATION COMPANY

## PROPOSED ROAD RIGHT-OF-WAY & SURFACE USE AREA ON FEE LANDS

**(For the 2-34-3-3WH Well Pad)**

*Located in the North 1/2 of Section 34, T3S, R3W, U.S.B.&M. Duchesne County, Utah*

### SURFACE USE AREA DESCRIPTION

BEGINNING AT A POINT IN THE NW 1/4 NE 1/4 OF SECTION 34, T3S, R3W, U.S.B.&M. WHICH BEARS S60°53'24"W 361.37' FROM THE NORTHEAST CORNER OF THE NW 1/4 NE 1/4 OF SAID SECTION 34, THENCE S04°13'07"W 400.00'; THENCE N85°47'03"W 500.00'; THENCE N04°13'07"E 400.00'; THENCE S85°47'03"E 500.00' TO THE POINT OF BEGINNING. BASIS OF BEARINGS IS THE NORTH LINE OF THE SAID NW 1/4 NE 1/4 OF SECTION 34 WHICH IS TAKEN FROM GLOBAL POSITIONING SATELLITE OBSERVATIONS TO BEAR S89°05'08"W A MEASURED DISTANCE OF 1319.27'. CONTAINS 4.591 ACRES MORE OR LESS.

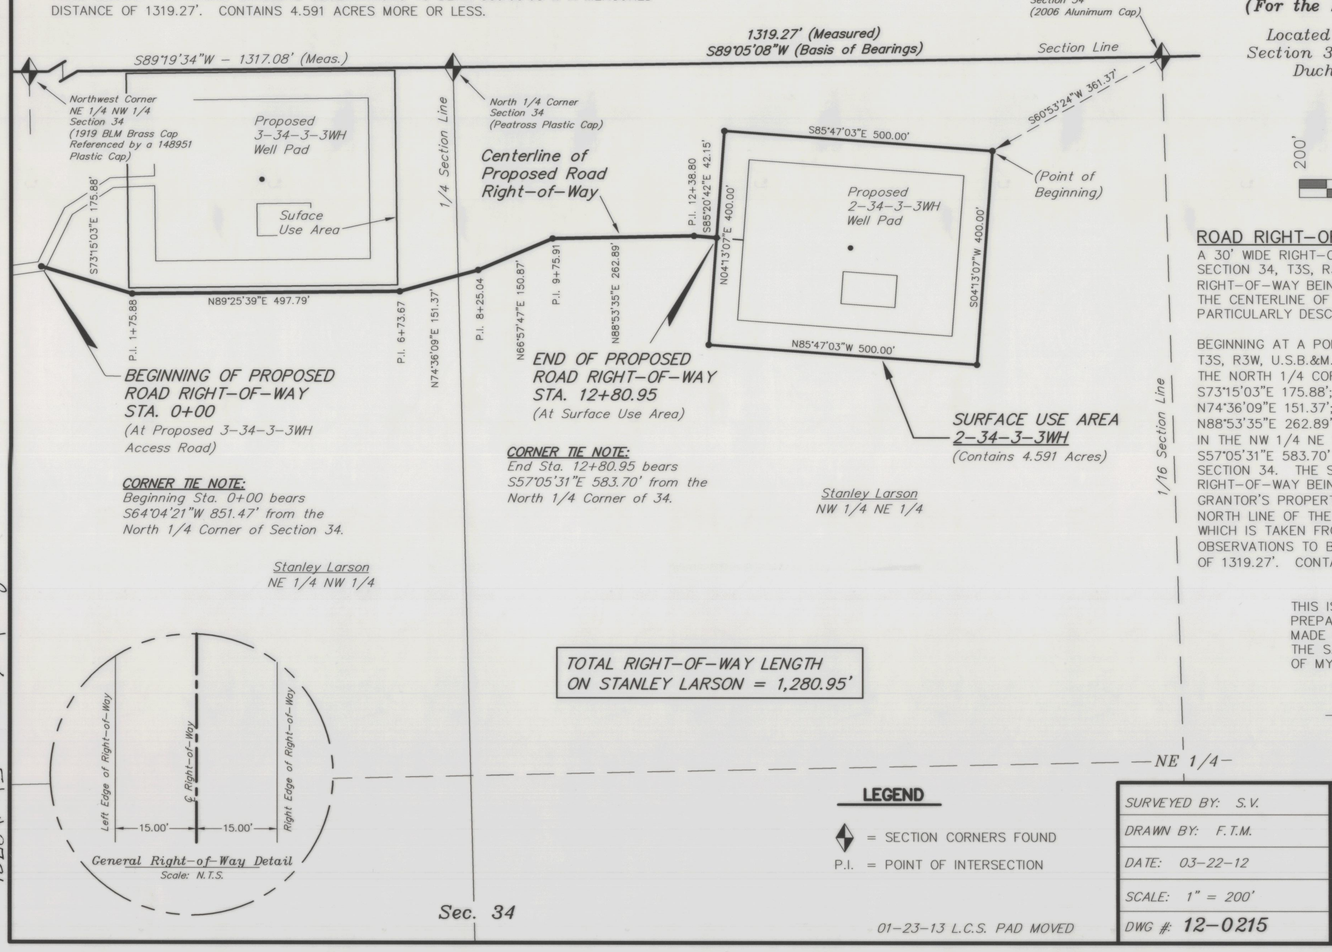


**CORNER TIE NOTE:**
Beginning Sta. 0+00 bears S64°04'21"W 851.47' from the North 1/4 Corner of Section 34.

**CORNER TIE NOTE:**
End Sta. 12+80.95 bears S57°05'31"E 583.70' from the North 1/4 Corner of 34.

TOTAL RIGHT-OF-WAY LENGTH ON STANLEY LARSON = 1,280.95'

### ROAD RIGHT-OF-WAY DESCRIPTION

A 30' WIDE RIGHT-OF-WAY LOCATED IN THE NORTH 1/2 OF SECTION 34, T3S, R3W, U.S.B.&M. THE WIDTH OF SAID RIGHT-OF-WAY BEING 15' ON EACH SIDE OF THE CENTERLINE. THE CENTERLINE OF SAID RIGHT-OF-WAY BEING MORE PARTICULARLY DESCRIBED AS FOLLOWS:

BEGINNING AT A POINT IN THE NE 1/4 NW 1/4 OF SECTION 34, T3S, R3W, U.S.B.&M. WHICH BEARS S64°04'21"W 851.47' FROM THE NORTH 1/4 CORNER OF SAID SECTION 34, THENCE S73°15'03"E 175.88'; THENCE N89°25'39"E 497.79'; THENCE N74°36'09"E 151.37'; THENCE N66°57'47"E 150.87'; THENCE N88°53'35"E 262.89'; THENCE S85°20'42"E 42.15' TO A POINT IN THE NW 1/4 NE 1/4 OF SAID SECTION 34 WHICH BEARS S57°05'31"E 583.70' FROM THE SAID NORTH 1/4 CORNER OF SECTION 34. THE SIDE LINES OF SAID DESCRIBED RIGHT-OF-WAY BEING SHORTENED OR ELONGATED TO MEET THE GRANTOR'S PROPERTY LINES. BASIS OF BEARINGS IS THE NORTH LINE OF THE SAID NW 1/4 NE 1/4 OF SECTION 34 WHICH IS TAKEN FROM GLOBAL POSITIONING SATELLITE OBSERVATIONS TO BEAR S89°05'08"W A MEASURED DISTANCE OF 1319.27'. CONTAINS 0.882 ACRES MORE OR LESS.

**CERTIFICATE**

THIS IS TO CERTIFY THAT THE ABOVE PLAT WAS PREPARED FROM FIELD NOTES OF ACTUAL SURVEYS MADE BY ME OR UNDER MY SUPERVISION AND THAT THE SAME ARE TRUE AND CORRECT TO THE BEST OF MY KNOWLEDGE AND BELIEF.

PROFESSIONAL LAND SURVEYOR No. 348473 STATE OF UTAH

4-10-13

PAUL A. HAWKES
REGISTERED LAND SURVEYOR
REGISTRATION NO. 348473
STATE OF UTAH

01-23-13 L.C.S. PAD MOVED

**LEGEND**

◆ = SECTION CORNERS FOUND
P.I. = POINT OF INTERSECTION

| | |
|---|---|
| SURVEYED BY: | S.V. |
| DRAWN BY: | F.T.M. |
| DATE: | 03-22-12 |
| SCALE: | 1" = 200' |
| DWG #: | 12-0215 |

**Tri State Land Surveying, Inc.**
(435) 781-2501
180 NORTH VERNAL AVE. – VERNAL, UTAH 84078

FILE: \\LEWIS\drawings\NEWFIELD 2013\2-34-3-3WH V3 (01-28-13)\dwg\PIPELINE.dwg

County Surveyor File #2736