NEWFIELD EXPLORATION COMPANY

PROPOSED PIPELINE
RIGHT-OF-WAY
ON FEE LANDS
(For the 1-12-3-3WH Well Pad.)

Located in the SE 1/4 of
Section 1, T3S, R3W, U.S.B.&M.
Duchesne County, Utah

PIPELINE RIGHT-OF-WAY DESCRIPTION

A 30' WIDE RIGHT-OF-WAY LOCATED IN THE SE 1/4 OF SECTION 1, T3S, R3W, U.S.B.&M. THE WIDTH OF SAID RIGHT-OF-WAY BEING 15' ON EACH SIDE OF THE CENTERLINE. THE CENTERLINE OF SAID RIGHT-OF-WAY BEING MORE PARTICULARLY DESCRIBED AS FOLLOWS:

BEGINNING AT A POINT IN THE SE 1/4 SE 1/4 OF SECTION 1, T3S, R3W, U.S.B.&M. WHICH BEARS N37°28'05"W 711.68' FROM THE SOUTHEAST CORNER OF SAID SECTION 1, THENCE N08°02'35"E 14.48'; THENCE N84°32'46"W 654.51'; THENCE N64°08'46"W 144.71'; THENCE N51°53'00"W 871.88'; THENCE N24°04'53"W 262.44'; THENCE N48°53'51"W 283.13' TO A POINT IN THE NW 1/4 SE 1/4 OF SAID SECTION 1 WHICH BEARS S67°18'15"W 2356.20' FROM THE EAST 1/4 CORNER OF SAID SECTION 1. THE SIDE LINES OF SAID DESCRIBED RIGHT-OF-WAY BEING SHORTENED OR ELONGATED TO MEET THE GRANTOR'S PROPERTY LINES. BASIS OF BEARINGS IS THE EAST LINE OF THE SE 1/4 OF SAID SECTION 1 WHICH IS TAKEN FROM GLOBAL POSITIONING SATELLITE OBSERVATIONS TO BEAR N01°00'26"W A MEASURED DISTANCE OF 2577.94'. CONTAINS 1.537 ACRES MORE OR LESS.

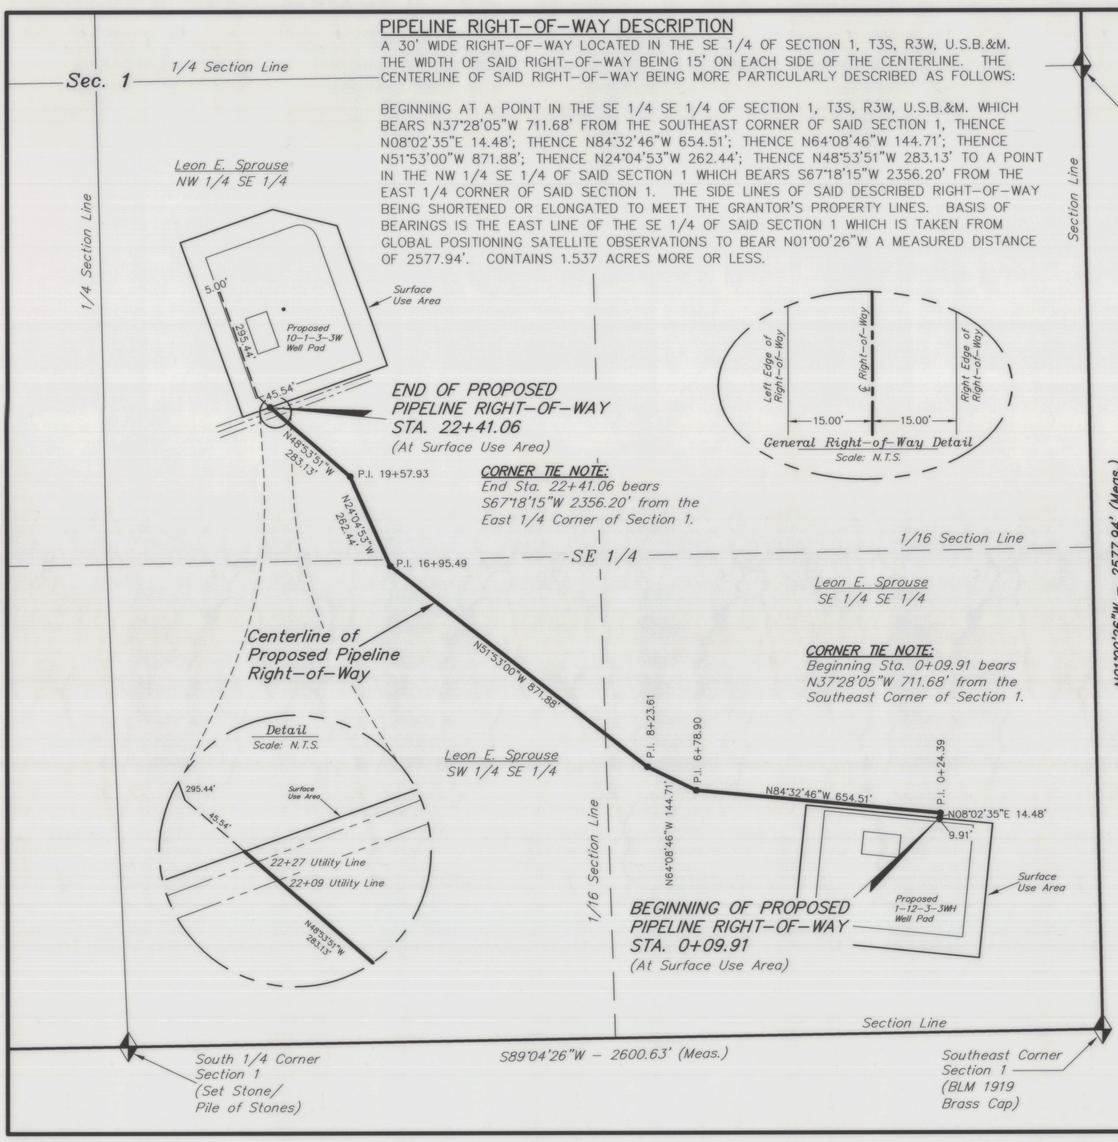

N

300' 150' 0' 300'
SCALE

LEGEND

◆ = SECTION CORNERS FOUND
P.I. = POINT OF INTERSECTION
---- = UTILITY LINE

TOTAL RIGHT-OF-WAY LENGTH ON LEON E. SPROUSE LAND = 2,231.15'

CERTIFICATE

THIS IS TO CERTIFY THAT THE ABOVE PLAT WAS PREPARED FROM FIELD NOTES OF ACTUAL SURVEYS MADE BY ME OR UNDER MY SUPERVISION AND THAT THE SAME ARE TRUE AND CORRECT TO THE BEST OF MY KNOWLEDGE AND BELIEF.

No. 348473
4-10-13
PAUL A. KAMESAR
REGISTERED LAND SURVEYOR
REGISTRATION NO. 348473
STATE OF UTAH

PROFESSIONAL LAND SURVEYOR No. 348473 STATE OF UTAH

REVISED: 02-05-13 L.K. UPATED SURVEYOR CERTIFICATE

SURVEYED BY: S.V.	
DRAWN BY: L.K.	
DATE: 10-29-12	
SCALE: 1" = 300'	
DWG #: 12-0634	

Tri State
Land Surveying. Inc.
(435) 781-2501
180 NORTH VERNAL AVE. - VERNAL, UTAH 84078

FILE: \\LEWIS\drawings\NEWFIELD 2013\1-12-3-3WH V2 (02-05-13)\dwg\PIPELINE (10-26-12).dwg

NEWFIELD EXPLORATION COMPANY

PROPOSED RIGHT-OF-WAY
& SURFACE USE AREA
ON FEE LANDS
(For 11-34-3-3W Well Pad.)

Located in the SW 1/4 of
Section 34, T3S, R3W, U.S.B.&M.
Duchesne County, Utah

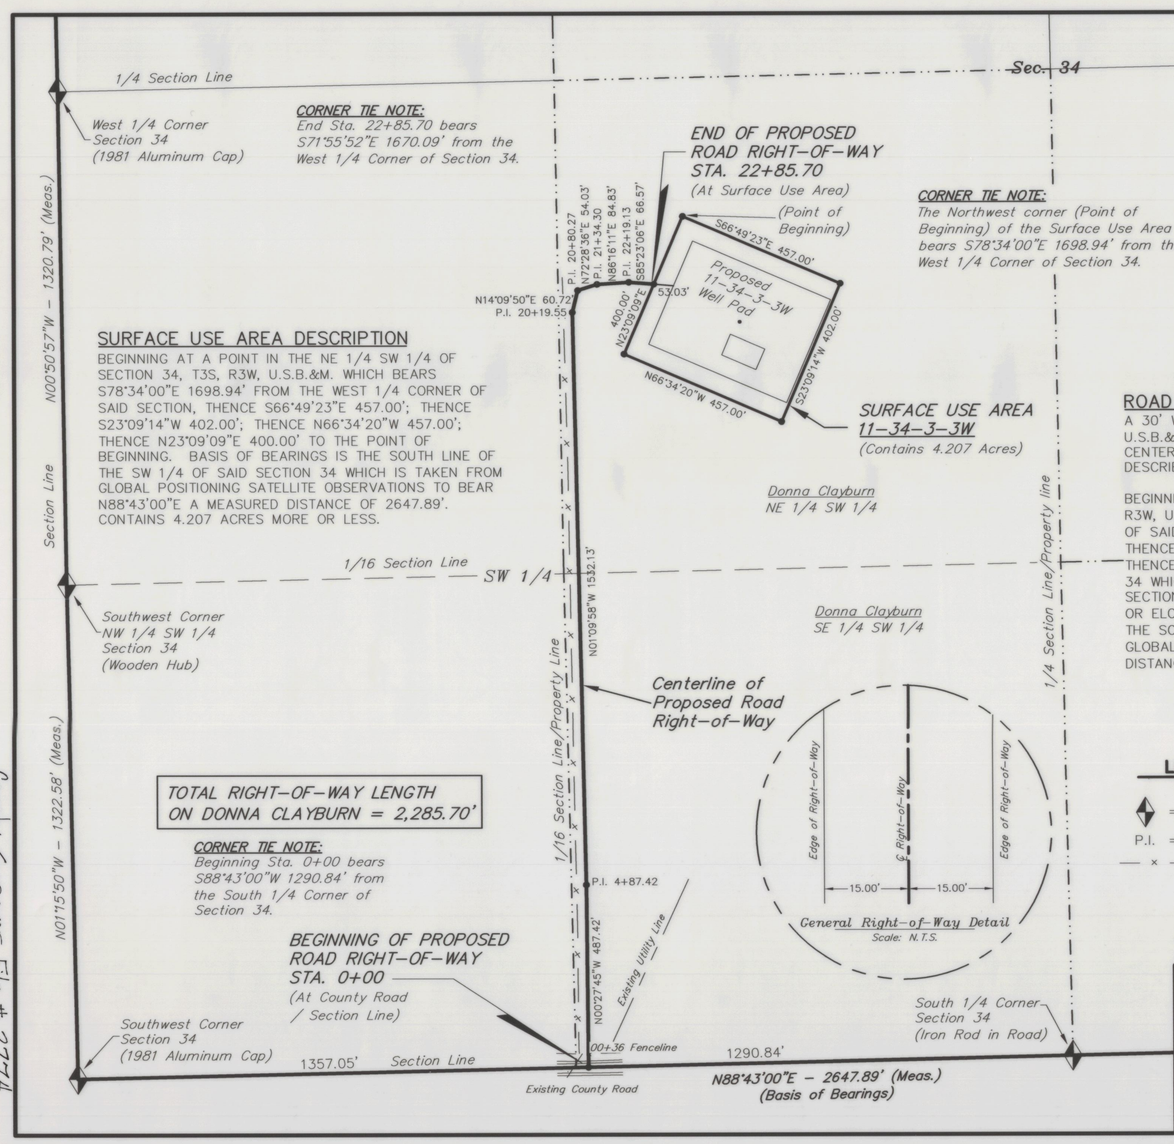

N

300' 150' 0' 300'
SCALE

SURFACE USE AREA DESCRIPTION

BEGINNING AT A POINT IN THE NE 1/4 SW 1/4 OF SECTION 34, T3S, R3W, U.S.B.&M. WHICH BEARS S78°34'00"E 1698.94' FROM THE WEST 1/4 CORNER OF SAID SECTION, THENCE S66°49'23"E 457.00'; THENCE S23°09'14"W 402.00'; THENCE N66°34'20"W 457.00'; THENCE N23°09'09"E 400.00' TO THE POINT OF BEGINNING. BASIS OF BEARINGS IS THE SOUTH LINE OF THE SW 1/4 OF SAID SECTION 34 WHICH IS TAKEN FROM GLOBAL POSITIONING SATELLITE OBSERVATIONS TO BEAR N88°43'00"E A MEASURED DISTANCE OF 2647.89'. CONTAINS 4.207 ACRES MORE OR LESS.

ROAD RIGHT-OF-WAY DESCRIPTION

A 30' WIDE RIGHT-OF-WAY LOCATED IN THE SW 1/4 OF SECTION 34, T3S, R3W, U.S.B.&M. THE WIDTH OF SAID RIGHT-OF-WAY BEING 15' ON EACH SIDE OF THE CENTERLINE. THE CENTERLINE OF SAID RIGHT-OF-WAY BEING MORE PARTICULARLY DESCRIBED AS FOLLOWS:

BEGINNING AT A POINT ON THE SOUTH LINE OF THE SW 1/4 OF SECTION 34, T3S, R3W, U.S.B.&M. WHICH BEARS S88°43'00"W 1290.84' FROM THE SOUTH 1/4 CORNER OF SAID SECTION 34, THENCE N00°27'45"W 487.42'; THENCE N01°09'58"W 1532.13'; THENCE N14°09'50"E 60.72'; THENCE N72°28'36"E 54.03'; THENCE N86°16'11"E 84.83'; THENCE S85°23'06"E 66.57' TO A POINT IN THE NE 1/4 SW 1/4 OF SAID SECTION 34 WHICH BEARS S71°55'52"E 1670.09' FROM THE WEST 1/4 CORNER OF SAID SECTION 34. THE SIDE LINES OF SAID DESCRIBED RIGHT-OF-WAY BEING SHORTENED OR ELONGATED TO MEET THE GRANTOR'S PROPERTY LINES. BASIS OF BEARINGS IS THE SOUTH LINE OF THE SW 1/4 OF SAID SECTION 34 WHICH IS TAKEN FROM GLOBAL POSITIONING SATELLITE OBSERVATIONS TO BEAR N88°43'00"E A MEASURED DISTANCE OF 2647.89'. CONTAINS 1.574 ACRES MORE OR LESS.

LEGEND

◆ = SECTION CORNERS FOUND
P.I. = POINT OF INTERSECTION
— × — = FENCELINE

CERTIFICATE

THIS IS TO CERTIFY THAT THE ABOVE PLAT WAS PREPARED FROM FIELD NOTES OF ACTUAL SURVEYS MADE BY ME OR UNDER MY SUPERVISION AND THAT THE SAME ARE TRUE AND CORRECT TO THE BEST OF MY KNOWLEDGE AND BELIEF.

No. 348473
4-10-13
PAUL A. KAMESAR
REGISTERED LAND SURVEYOR
REGISTRATION NO. 348473
STATE OF UTAH

PROFESSIONAL LAND SURVEYOR No. 348473 STATE OF UTAH

REVISED: 03-13-13 L.K. UPDATED THE SURVEYOR CERTIFICATE
REVISED: 05-07-12 L.K. PAD LAYOUT AND SURFACE AREA CHANGED

SURVEYED BY: D.P.	
DRAWN BY: F.T.M.	
DATE: 11-01-11	
SCALE: 1" = 300'	
FILE: 11-0129	

Tri State
Land Surveying. Inc.
(435) 781-2501
180 NORTH VERNAL AVE. - VERNAL, UTAH 84078

County Surveyor File # 2774