NEWFIELD EXPLORATION COMPANY

PROPOSED ROAD RIGHT-OF-WAY ON FEE LANDS

(For the 1-30-3-3 Pad)

Located in the North 1/2 of Section 29, T3S, R3W, U.S.B.&M. Duchesne County, Utah

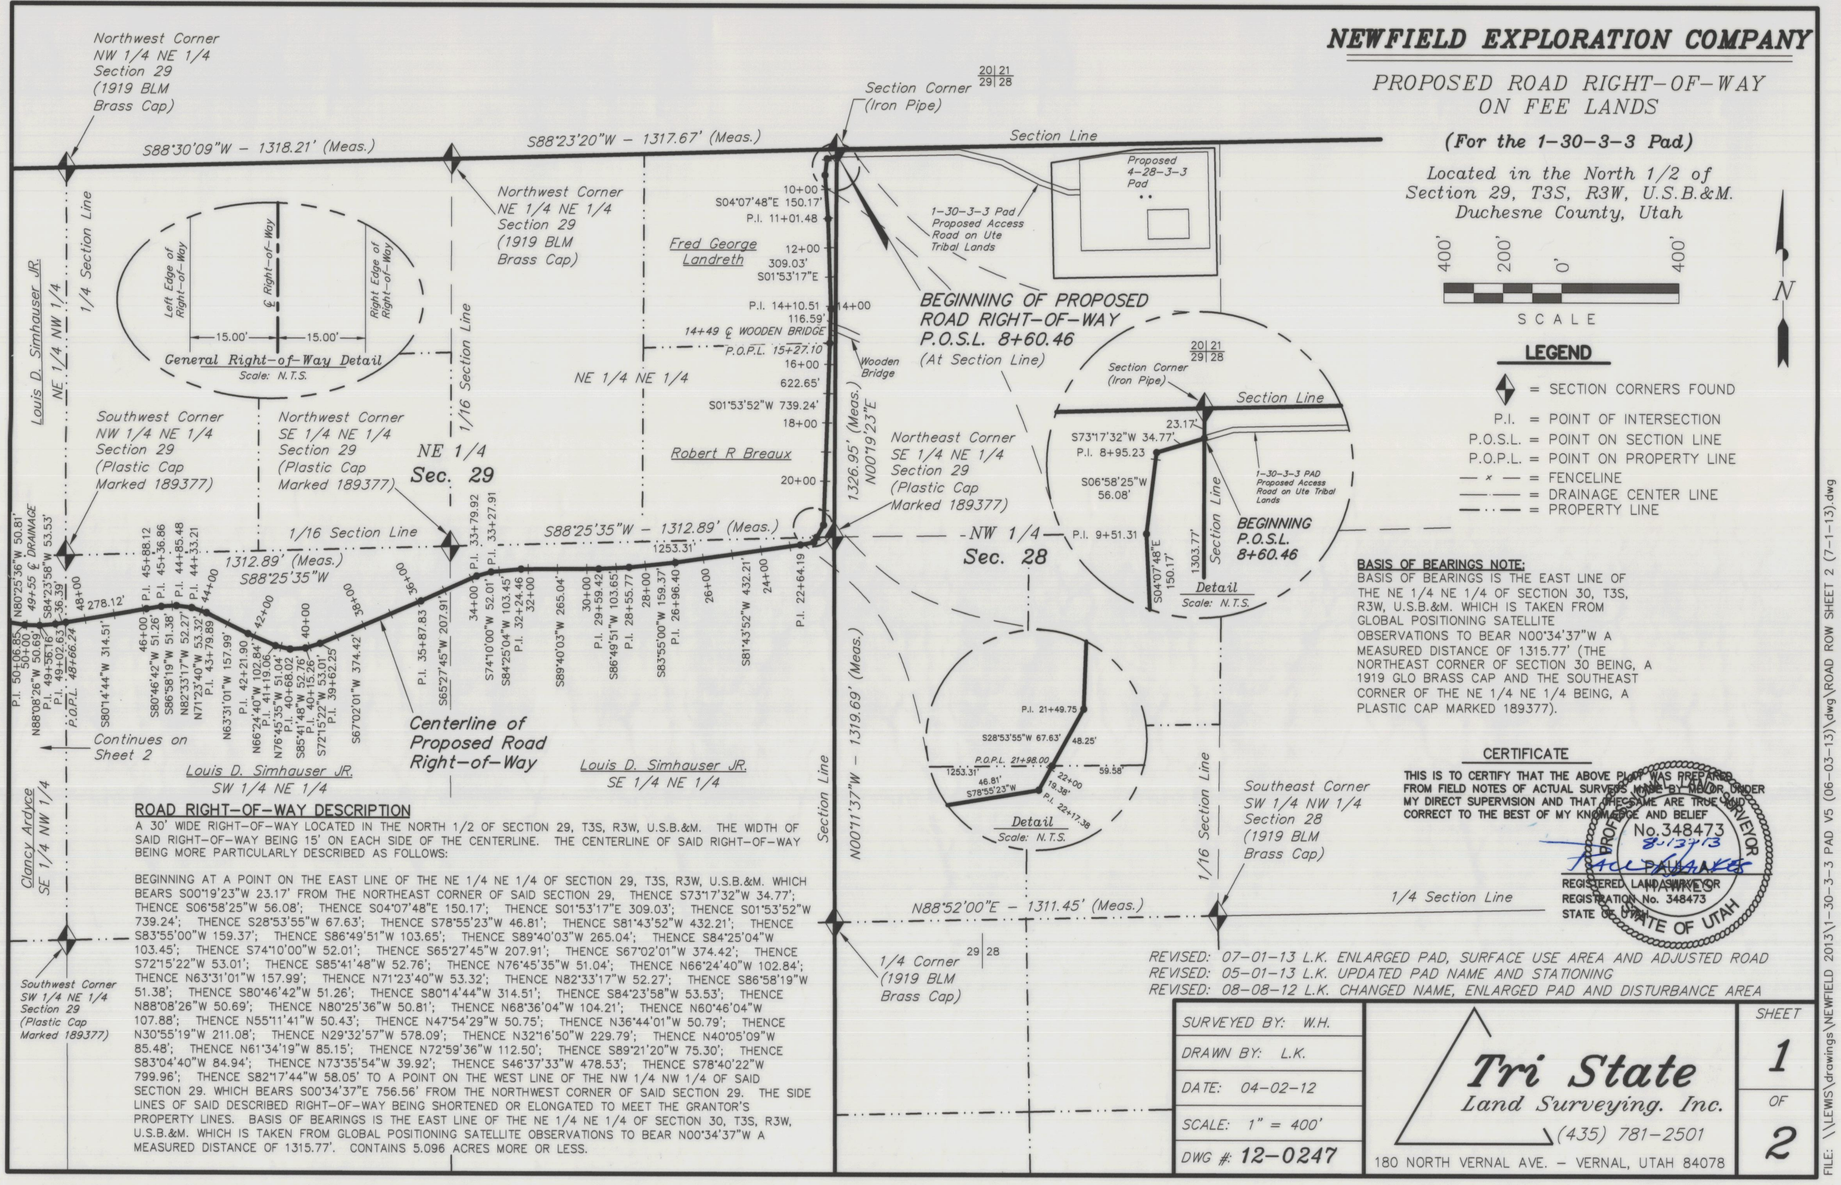

LEGEND

- ◆ = SECTION CORNERS FOUND
- P.I. = POINT OF INTERSECTION
- P.O.S.L. = POINT ON SECTION LINE
- P.O.P.L. = POINT ON PROPERTY LINE
- — x — = FENCELINE
- —— —— = DRAINAGE CENTER LINE
- —·— = PROPERTY LINE

BASIS OF BEARINGS NOTE:
BASIS OF BEARINGS IS THE EAST LINE OF THE NE 1/4 NE 1/4 OF SECTION 30, T3S, R3W, U.S.B.&M. WHICH IS TAKEN FROM GLOBAL POSITIONING SATELLITE OBSERVATIONS TO BEAR N00°34'37"W A MEASURED DISTANCE OF 1315.77' (THE NORTHEAST CORNER OF SECTION 30 BEING, A 1919 GLO BRASS CAP AND THE SOUTHEAST CORNER OF THE NE 1/4 NE 1/4 BEING, A PLASTIC CAP MARKED 189377).

CERTIFICATE

THIS IS TO CERTIFY THAT THE ABOVE PLAT WAS PREPARED FROM FIELD NOTES OF ACTUAL SURVEYS MADE BY ME OR UNDER MY DIRECT SUPERVISION AND THAT THE SAME ARE TRUE AND CORRECT TO THE BEST OF MY KNOWLEDGE AND BELIEF

8/13/13

PAUL HAWKES
REGISTERED LAND SURVEYOR
REGISTRATION No. 348473
STATE OF UTAH

PROFESSIONAL LAND SURVEYOR No. 348473 STATE OF UTAH

ROAD RIGHT-OF-WAY DESCRIPTION

A 30' WIDE RIGHT-OF-WAY LOCATED IN THE NORTH 1/2 OF SECTION 29, T3S, R3W, U.S.B.&M. THE WIDTH OF SAID RIGHT-OF-WAY BEING 15' ON EACH SIDE OF THE CENTERLINE. THE CENTERLINE OF SAID RIGHT-OF-WAY BEING MORE PARTICULARLY DESCRIBED AS FOLLOWS:

BEGINNING AT A POINT ON THE EAST LINE OF THE NE 1/4 NE 1/4 OF SECTION 29, T3S, R3W, U.S.B.&M. WHICH BEARS S00°19'23"W 23.17' FROM THE NORTHEAST CORNER OF SAID SECTION 29, THENCE S73°17'32"W 34.77'; THENCE S06°58'25"W 56.08'; THENCE S04°07'48"E 150.17'; THENCE S01°53'17"E 309.03'; THENCE S01°53'52"W 739.24'; THENCE S28°53'55"W 67.63'; THENCE S78°55'23"W 46.81'; THENCE S81°43'52"W 432.21'; THENCE S83°55'00"W 159.37'; THENCE S86°49'51"W 103.65'; THENCE S89°40'03"W 265.04'; THENCE S84°25'04"W 103.45'; THENCE S74°10'00"W 52.01'; THENCE S65°27'45"W 207.91'; THENCE S67°02'01"W 374.42'; THENCE S72°15'22"W 53.01'; THENCE S85°41'48"W 52.76'; THENCE N76°45'35"W 51.04'; THENCE N66°24'40"W 102.84'; THENCE N63°31'01"W 157.99'; THENCE N71°23'40"W 53.32'; THENCE N82°33'17"W 52.27'; THENCE S86°58'19"W 51.38'; THENCE S80°46'42"W 51.26'; THENCE S80°14'44"W 314.51'; THENCE S84°23'58"W 53.53'; THENCE N88°08'26"W 50.69'; THENCE N80°25'36"W 50.81'; THENCE N68°36'04"W 104.21'; THENCE N60°46'04"W 107.88'; THENCE N55°11'41"W 50.43'; THENCE N47°54'29"W 50.75'; THENCE N36°44'01"W 50.79'; THENCE N30°55'19"W 211.08'; THENCE N29°32'57"W 578.09'; THENCE N32°16'50"W 229.79'; THENCE N40°05'09"W 85.48'; THENCE N72°59'36"W 112.50'; THENCE N67°34'19"W 85.15'; THENCE N73°35'54"W 39.92'; THENCE S82°17'44"W 58.05' TO A POINT ON THE WEST LINE OF THE NW 1/4 NW 1/4 OF SAID SECTION 29. WHICH BEARS S00°34'37"E 756.56' FROM THE NORTHWEST CORNER OF SAID SECTION 29. THE SIDE LINES OF SAID DESCRIBED RIGHT-OF-WAY BEING SHORTENED OR ELONGATED TO MEET THE GRANTOR'S PROPERTY LINES. BASIS OF BEARINGS IS THE EAST LINE OF THE NE 1/4 NE 1/4 OF SECTION 30, T3S, R3W, U.S.B.&M. WHICH IS TAKEN FROM GLOBAL POSITIONING SATELLITE OBSERVATIONS TO BEAR N00°34'37"W A MEASURED DISTANCE OF 1315.77'. CONTAINS 5.096 ACRES MORE OR LESS.

REVISED: 07-01-13 L.K. ENLARGED PAD, SURFACE USE AREA AND ADJUSTED ROAD
REVISED: 05-01-13 L.K. UPDATED PAD NAME AND STATIONING
REVISED: 08-08-12 L.K. CHANGED NAME, ENLARGED PAD AND DISTURBANCE AREA

SURVEYED BY:	W.H.
DRAWN BY:	L.K.
DATE:	04-02-12
SCALE:	1" = 400'
DWG #:	12-0247

Tri State Land Surveying, Inc.
(435) 781-2501
180 NORTH VERNAL AVE. – VERNAL, UTAH 84078

SHEET 1 OF 2

FILE: \\LEWIS\drawings\NEWFIELD 2013\1-30-3-3 PAD V5 (06-03-13)\dwg\ROAD ROW SHEET 2 (7-1-13).dwg

NEWFIELD EXPLORATION COMPANY

PROPOSED ROAD RIGHT-OF-WAY ON FEE LANDS

(For the 1-30-3-3 Pad)

Located in the North 1/2 of Section 29, T3S, R3W, U.S.B.&M. Duchesne County, Utah

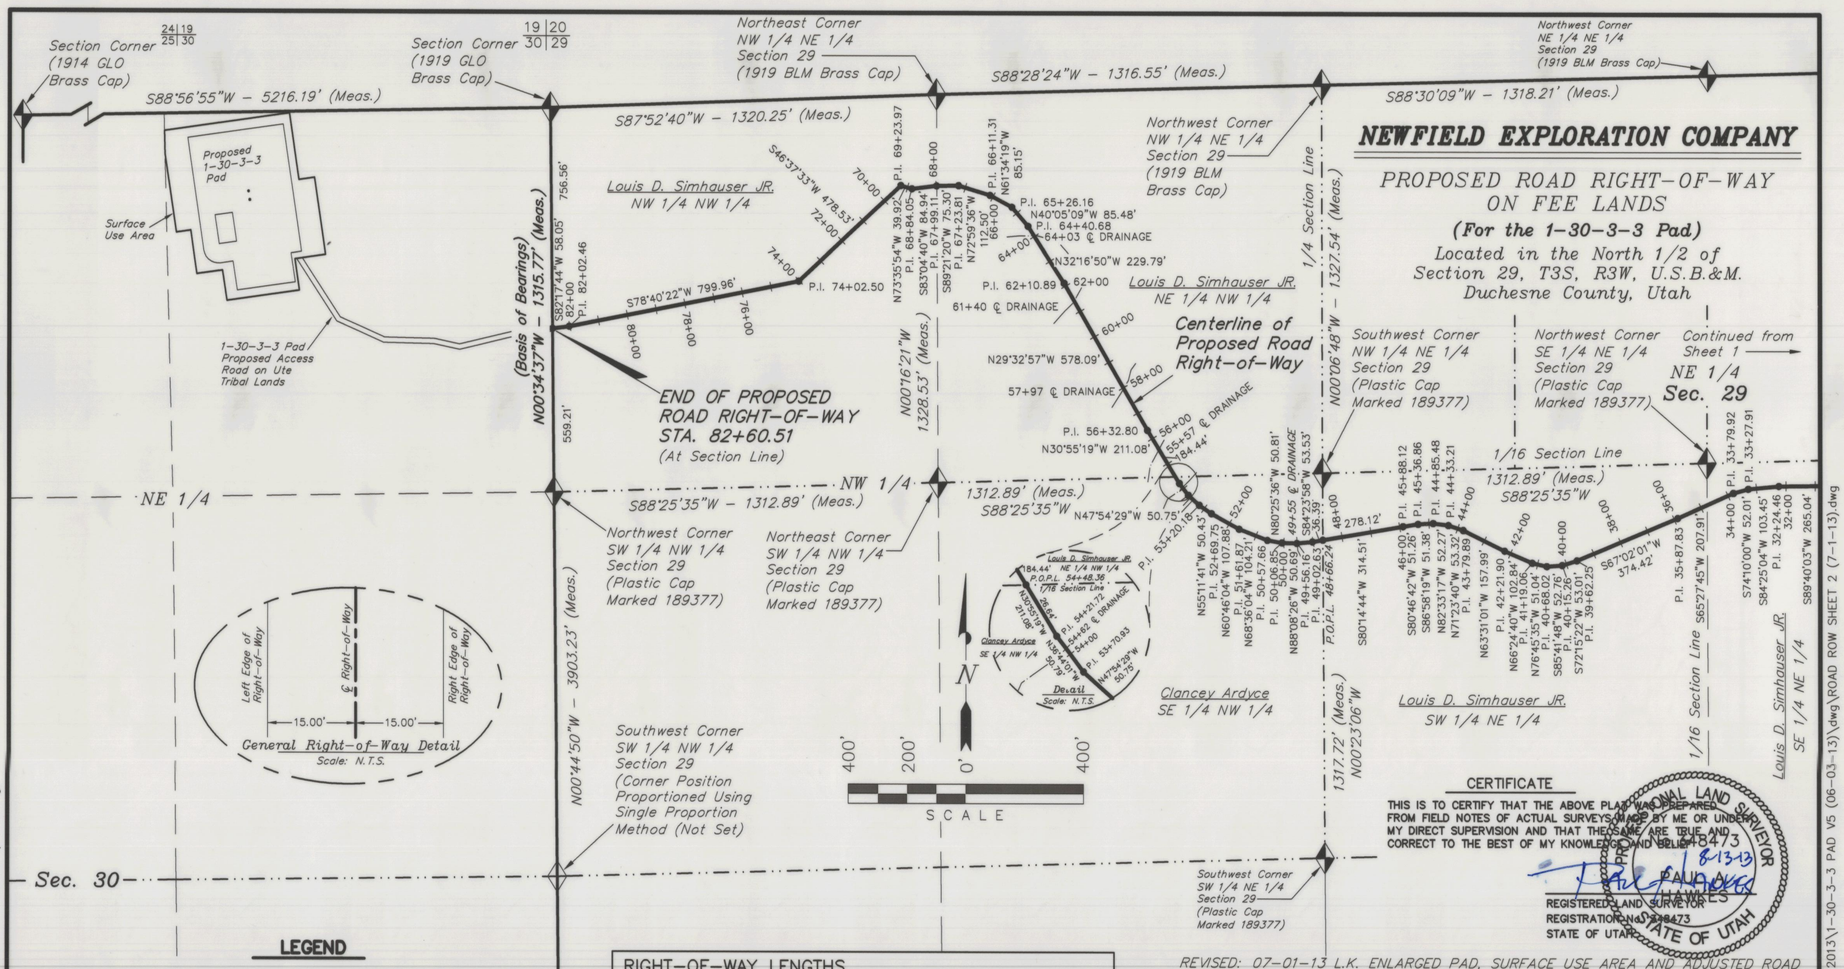

LEGEND

- ◆ = SECTION CORNERS FOUND
- P.I. = POINT OF INTERSECTION
- P.O.S.L. = POINT ON SECTION LINE
- P.O.P.L. = POINT ON PROPERTY LINE
- —— —— = DRAINAGE CENTER LINE
- —·— = PROPERTY LINE

RIGHT-OF-WAY LENGTHS	
LOUIS D. SIMHAUSER JR., SECTION 29	= 5,480.39'
ARDYCE CLANCY, SECTION 29	= 582.12'
ROBERT BREAUX, SECTION 29	= 670.90'
FRED GEORGE LANDRETH, SECTION 29	= 666.64'
TOTAL	= 7,400.05'

CERTIFICATE

THIS IS TO CERTIFY THAT THE ABOVE PLAT WAS PREPARED FROM FIELD NOTES OF ACTUAL SURVEYS MADE BY ME OR UNDER MY DIRECT SUPERVISION AND THAT THE SAME ARE TRUE AND CORRECT TO THE BEST OF MY KNOWLEDGE AND BELIEF

8/13/13

PAUL HAWKES
REGISTERED LAND SURVEYOR
REGISTRATION No. 348473
STATE OF UTAH

PROFESSIONAL LAND SURVEYOR No. 348473 STATE OF UTAH

REVISED: 07-01-13 L.K. ENLARGED PAD, SURFACE USE AREA AND ADJUSTED ROAD
REVISED: 05-01-13 L.K. UPDATED PAD NAME AND STATIONING
REVISED: 08-08-12 L.K. CHANGED NAME, ENLARGED PAD AND DISTURBANCE AREA

SURVEYED BY:	W.H.
DRAWN BY:	L.K.
DATE:	04-02-12
SCALE:	1" = 400'
DWG #:	12-0248

Tri State Land Surveying, Inc.
(435) 781-2501
180 NORTH VERNAL AVE. – VERNAL, UTAH 84078

SHEET 2 OF 2

FILE: \\LEWIS\drawings\NEWFIELD 2013\1-30-3-3 PAD V5 (06-03-13)\dwg\ROAD ROW SHEET 2 (7-1-13).dwg

County Surveyor File # 2840