# NEWFIELD EXPLORATION COMPANY

## PROPOSED ROAD RIGHT-OF-WAY & SURFACE USE AREA ON FEE LANDS

**(For the 3-6-3-3 Pad)**

*Located in the NW 1/4 of Section 6, T3S, R3W, U.S.B.&M. Duchesne County, Utah*

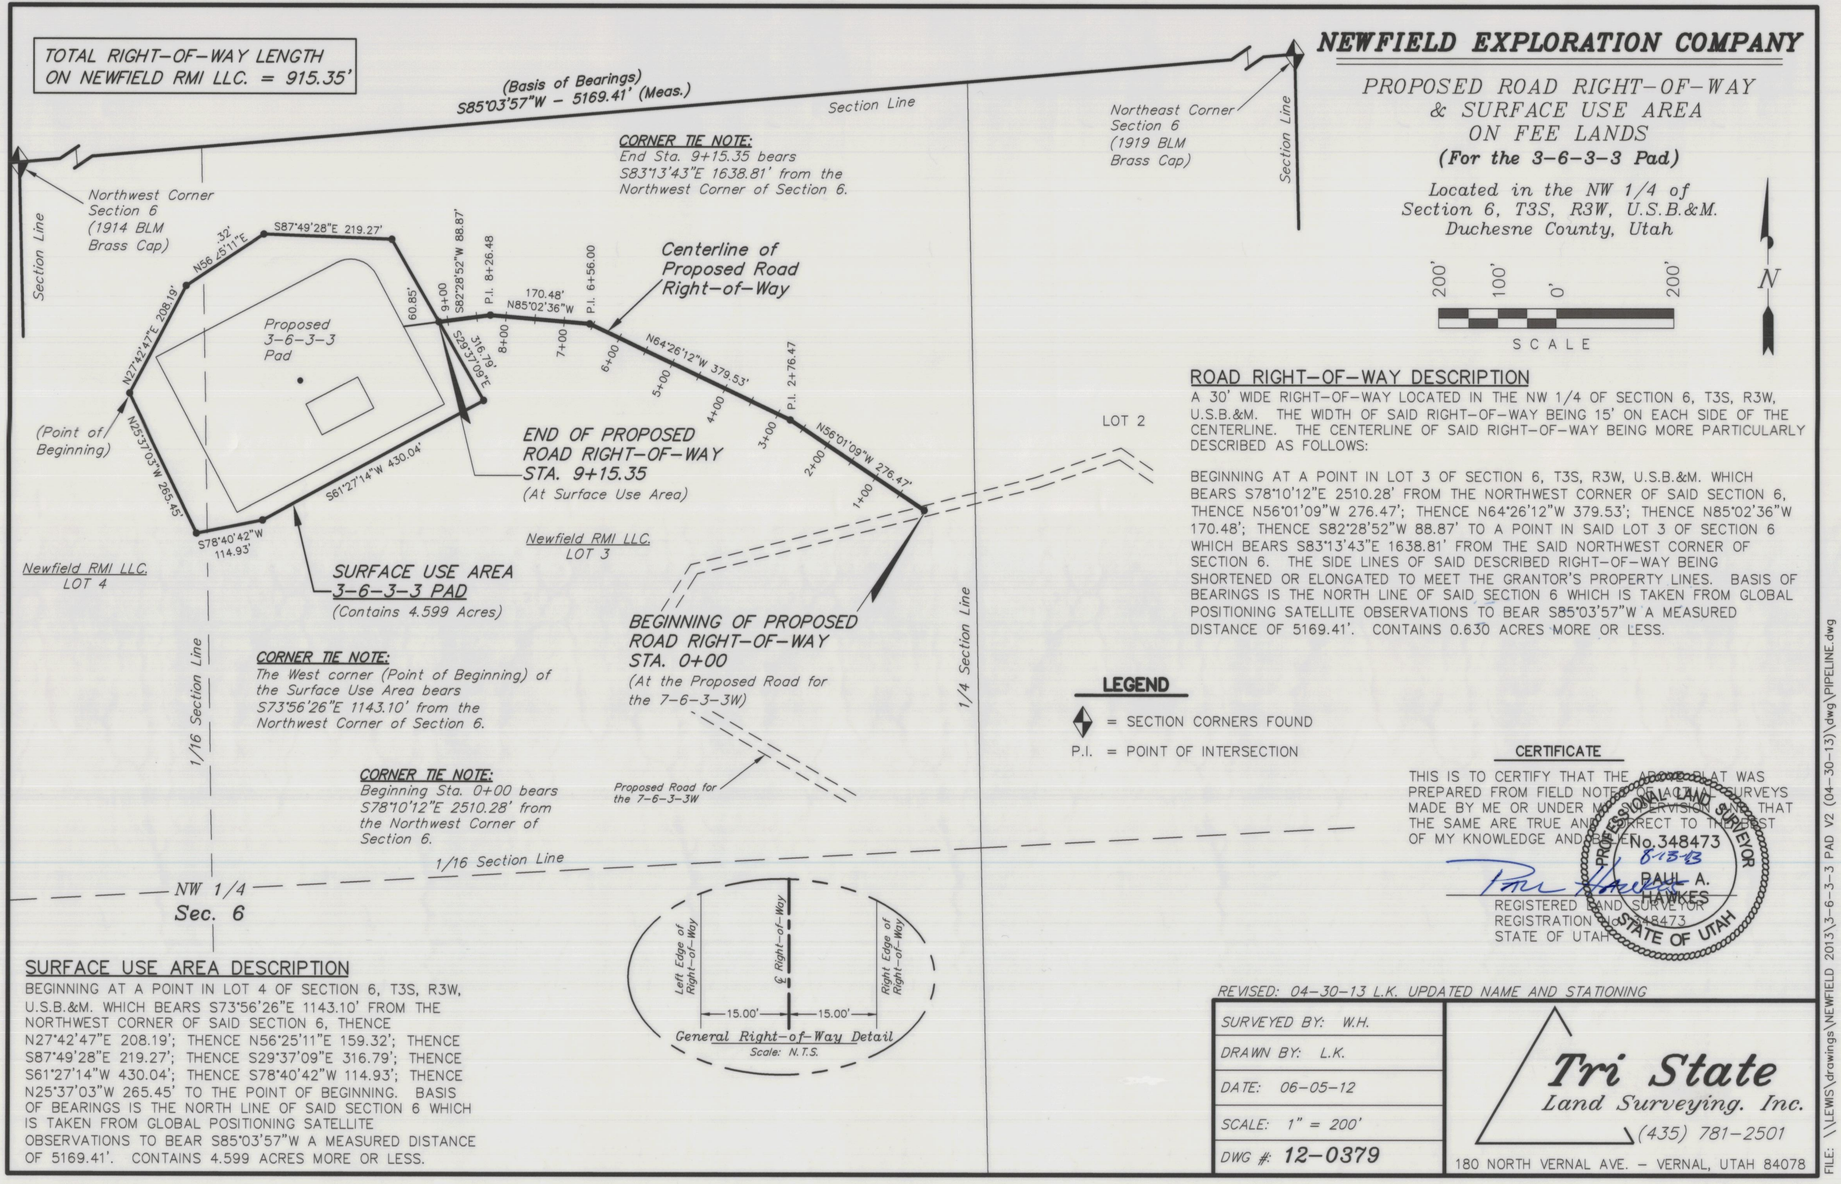


## ROAD RIGHT-OF-WAY DESCRIPTION

A 30' WIDE RIGHT-OF-WAY LOCATED IN THE NW 1/4 OF SECTION 6, T3S, R3W, U.S.B.&M. THE WIDTH OF SAID RIGHT-OF-WAY BEING 15' ON EACH SIDE OF THE CENTERLINE. THE CENTERLINE OF SAID RIGHT-OF-WAY BEING MORE PARTICULARLY DESCRIBED AS FOLLOWS:

BEGINNING AT A POINT IN LOT 3 OF SECTION 6, T3S, R3W, U.S.B.&M. WHICH BEARS S78°10'12"E 2510.28' FROM THE NORTHWEST CORNER OF SAID SECTION 6, THENCE N56°01'09"W 276.47'; THENCE N64°26'12"W 379.53'; THENCE N85°02'36"W 170.48'; THENCE S82°28'52"W 88.87' TO A POINT IN SAID LOT 3 OF SECTION 6 WHICH BEARS S83°13'43"E 1638.81' FROM THE SAID NORTHWEST CORNER OF SECTION 6. THE SIDE LINES OF SAID DESCRIBED RIGHT-OF-WAY BEING SHORTENED OR ELONGATED TO MEET THE GRANTOR'S PROPERTY LINES. BASIS OF BEARINGS IS THE NORTH LINE OF SAID SECTION 6 WHICH IS TAKEN FROM GLOBAL POSITIONING SATELLITE OBSERVATIONS TO BEAR S85°03'57"W A MEASURED DISTANCE OF 5169.41'. CONTAINS 0.630 ACRES MORE OR LESS.

**LEGEND**

◆ = SECTION CORNERS FOUND

P.I. = POINT OF INTERSECTION

**CERTIFICATE**

THIS IS TO CERTIFY THAT THE ABOVE PLAT WAS PREPARED FROM FIELD NOTES OF ACTUAL SURVEYS MADE BY ME OR UNDER MY SUPERVISION AND THAT THE SAME ARE TRUE AND CORRECT TO THE BEST OF MY KNOWLEDGE AND BELIEF.

PROFESSIONAL LAND SURVEYOR No. 348473 8-13-13 PAUL A. HAWKES STATE OF UTAH

REGISTERED LAND SURVEYOR
REGISTRATION No. 348473
STATE OF UTAH

## SURFACE USE AREA DESCRIPTION

BEGINNING AT A POINT IN LOT 4 OF SECTION 6, T3S, R3W, U.S.B.&M. WHICH BEARS S73°56'26"E 1143.10' FROM THE NORTHWEST CORNER OF SAID SECTION 6, THENCE N27°42'47"E 208.19'; THENCE N56°25'11"E 159.32'; THENCE S87°49'28"E 219.27'; THENCE S29°37'09"E 316.79'; THENCE S61°27'14"W 430.04'; THENCE S78°40'42"W 114.93'; THENCE N25°37'03"W 265.45' TO THE POINT OF BEGINNING. BASIS OF BEARINGS IS THE NORTH LINE OF SAID SECTION 6 WHICH IS TAKEN FROM GLOBAL POSITIONING SATELLITE OBSERVATIONS TO BEAR S85°03'57"W A MEASURED DISTANCE OF 5169.41'. CONTAINS 4.599 ACRES MORE OR LESS.

REVISED: 04-30-13 L.K. UPDATED NAME AND STATIONING

| | |
|---|---|
| SURVEYED BY: W.H. | Tri State Land Surveying, Inc. (435) 781-2501 |
| DRAWN BY: L.K. | 180 NORTH VERNAL AVE. - VERNAL, UTAH 84078 |
| DATE: 06-05-12 | |
| SCALE: 1" = 200' | |
| DWG #: 12-0379 | |

FILE: \\LEWIS\drawings\NEWFIELD 2013\3-6-3-3 PAD V2 (04-30-13)\dwg\PIPELINE.dwg

# NEWFIELD EXPLORATION COMPANY

## PROPOSED PIPELINE RIGHT-OF-WAY ON FEE LANDS

**(For the 3-6-3-3 Pad)**

*Located in Lot 3 of Section 6, T3S, R3W, U.S.B.&M. Duchesne County, Utah*

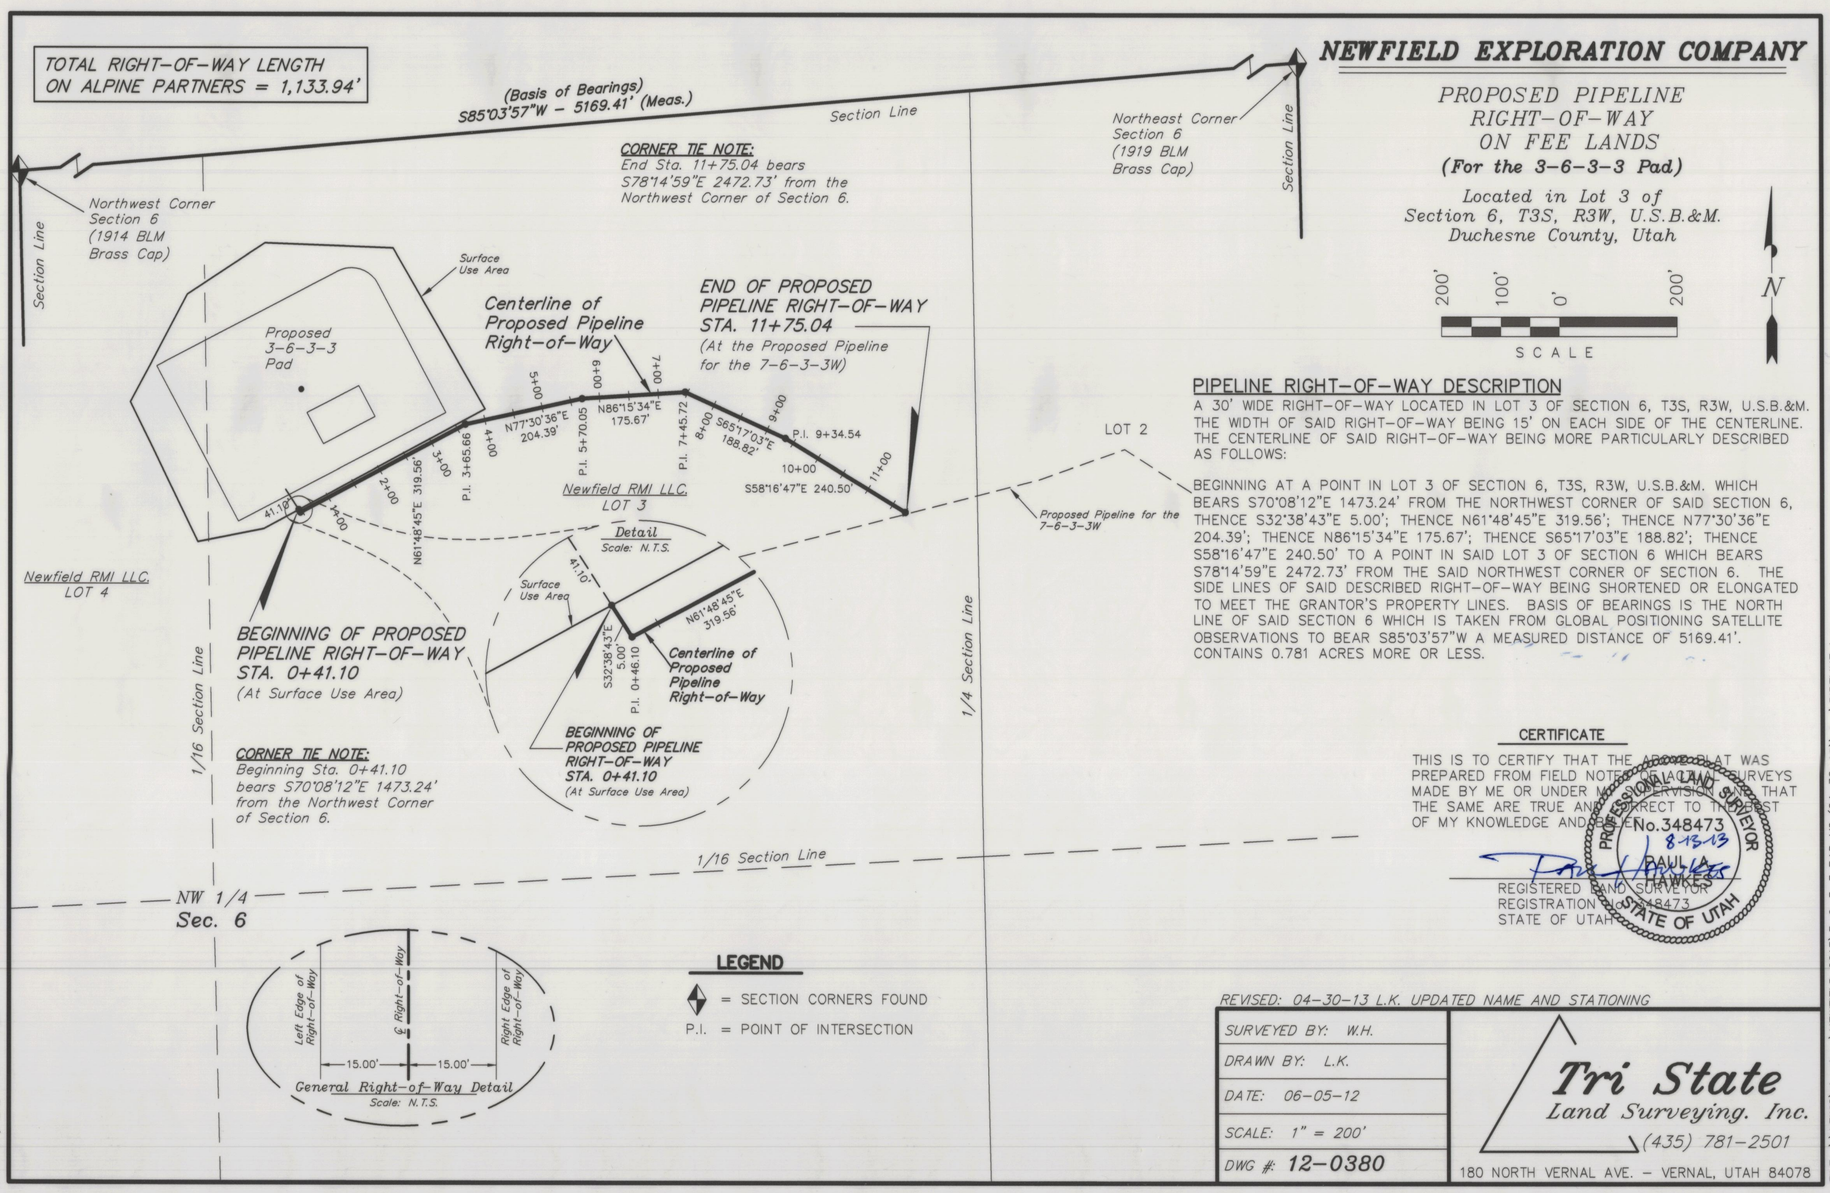


## PIPELINE RIGHT-OF-WAY DESCRIPTION

A 30' WIDE RIGHT-OF-WAY LOCATED IN LOT 3 OF SECTION 6, T3S, R3W, U.S.B.&M. THE WIDTH OF SAID RIGHT-OF-WAY BEING 15' ON EACH SIDE OF THE CENTERLINE. THE CENTERLINE OF SAID RIGHT-OF-WAY BEING MORE PARTICULARLY DESCRIBED AS FOLLOWS:

BEGINNING AT A POINT IN LOT 3 OF SECTION 6, T3S, R3W, U.S.B.&M. WHICH BEARS S70°08'12"E 1473.24' FROM THE NORTHWEST CORNER OF SAID SECTION 6, THENCE S32°38'43"E 5.00'; THENCE N61°48'45"E 319.56'; THENCE N77°30'36"E 204.39'; THENCE N86°15'34"E 175.67'; THENCE S65°17'03"E 188.82'; THENCE S58°16'47"E 240.50' TO A POINT IN SAID LOT 3 OF SECTION 6 WHICH BEARS S78°14'59"E 2472.73' FROM THE SAID NORTHWEST CORNER OF SECTION 6. THE SIDE LINES OF SAID DESCRIBED RIGHT-OF-WAY BEING SHORTENED OR ELONGATED TO MEET THE GRANTOR'S PROPERTY LINES. BASIS OF BEARINGS IS THE NORTH LINE OF SAID SECTION 6 WHICH IS TAKEN FROM GLOBAL POSITIONING SATELLITE OBSERVATIONS TO BEAR S85°03'57"W A MEASURED DISTANCE OF 5169.41'. CONTAINS 0.781 ACRES MORE OR LESS.

**LEGEND**

◆ = SECTION CORNERS FOUND

P.I. = POINT OF INTERSECTION

**CERTIFICATE**

THIS IS TO CERTIFY THAT THE ABOVE PLAT WAS PREPARED FROM FIELD NOTES OF ACTUAL SURVEYS MADE BY ME OR UNDER MY SUPERVISION AND THAT THE SAME ARE TRUE AND CORRECT TO THE BEST OF MY KNOWLEDGE AND BELIEF.

PROFESSIONAL LAND SURVEYOR No. 348473 8-13-13 PAUL A. HAWKES STATE OF UTAH

REGISTERED LAND SURVEYOR
REGISTRATION No. 348473
STATE OF UTAH

REVISED: 04-30-13 L.K. UPDATED NAME AND STATIONING

| | |
|---|---|
| SURVEYED BY: W.H. | Tri State Land Surveying, Inc. (435) 781-2501 |
| DRAWN BY: L.K. | 180 NORTH VERNAL AVE. - VERNAL, UTAH 84078 |
| DATE: 06-05-12 | |
| SCALE: 1" = 200' | |
| DWG #: 12-0380 | |

FILE: \\LEWIS\drawings\NEWFIELD 2013\3-6-3-3 PAD V2 (04-30-13)\dwg\PIPELINE.dwg

County Surveyor File # 2842